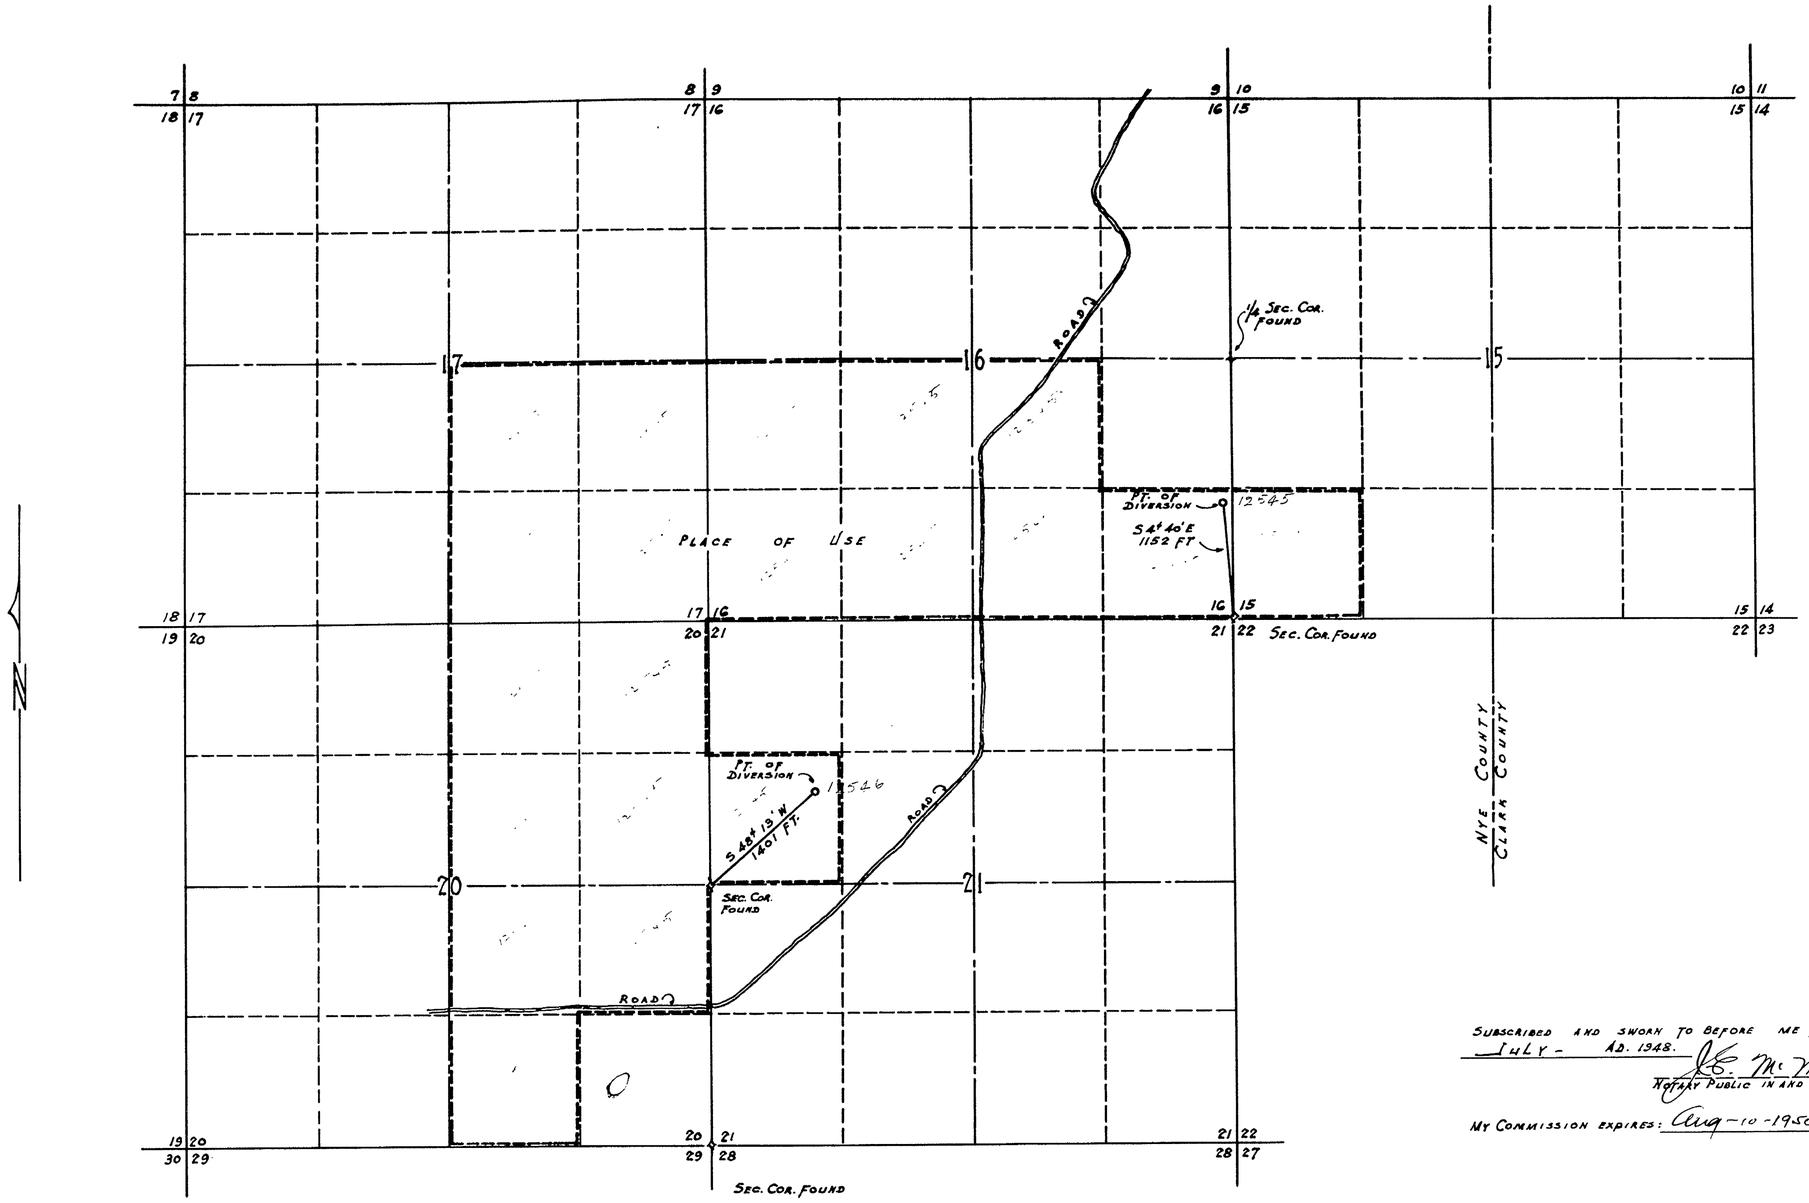

SEC. 15, 16, 17, 21 & 22, T 21 S, R 54 E, MD. B & M.

STATE OF NEVADA } SS.
COUNTY OF CLARK

I, JACK ASHER, BEING FIRST DULY SWORN, DEPOSE AND SAY THAT THIS MAP CONSISTING OF ONE SHEET, HAS BEEN CORRECTLY DRAWN TO THE DESIGNATED SCALE FROM THE FIELD NOTES OF A SURVEY MADE BY ME AND COMPLETED ON THE 10TH DAY OF JULY. 1948. THAT IT TRULY AND CORRECTLY REPRESENTS THE PROPOSED LOCATIONS AND EXTENT OF THE WORKS USED TO DIVERT WATER FROM PAHRUMP ARTESIAN BASIN, COUNTY OF NYE, STATE OF NEVADA, BY: E. S. BOWMAN FOR IRRIGATION PURPOSES. THAT THE POINTS OF DIVERSIONS, THE APPROXIMATE LOCATIONS, AND SIZE OF THE DIVERTING CHANNELS, ALL RESERVOIRS OR BASINS, THE LOCATION AND NAMES OF ALL OTHER WORKS WHICH WILL CROSS OR CONNECT WITH THE PROPOSED WORKS, ARE FULLY AND CORRECTLY REPRESENTED THEREON.

Jack Asher
STATE WATER RIGHT SURVEYOR

SUBSCRIBED AND SWORN TO BEFORE ME THIS 21ST DAY OF JULY - A.D. 1948.

J. S. McManus
NOTARY PUBLIC IN AND FOR CLARK COUNTY, NEVADA.

MY COMMISSION EXPIRES: Aug-10-1950.

0 800 1600 2400 3200 4000
SCALE IN FEET

FILED
July 23, 1948

MAP TO ACCOMPANY
APPLICATIONS TO APPROPRIATE WATER
BY
E. S. BOWMAN
FOR
IRRIGATION USE
FROM
PAHRUMP ARTESIAN BASIN
NYE COUNTY - NEVADA.

JACK ASHER
CIVIL ENGINEER
P.O. BOX 1288, LAS VEGAS, NEV.

Place in → 12545 12546