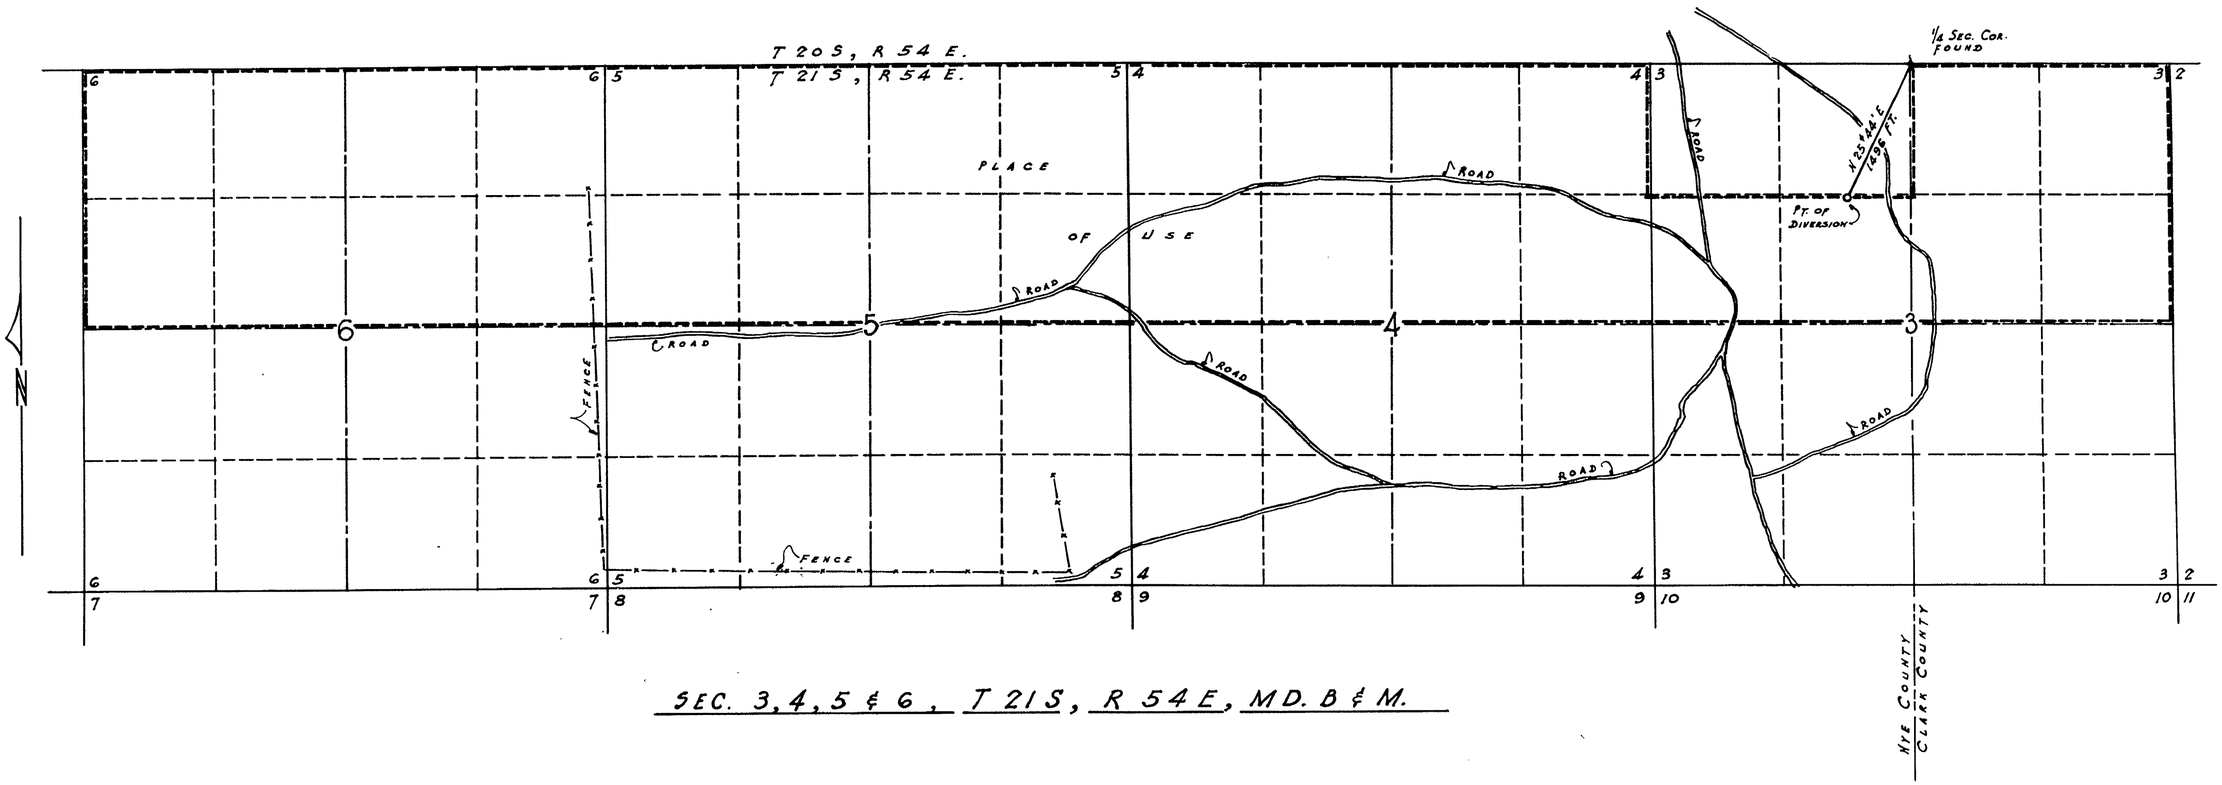

SEC. 3, 4, 5 & 6, T 21 S, R 54 E, MD. B & M.

STATE OF NEVADA } SS.
COUNTY OF CLARK

I, JACK ASHER, BEING FIRST DULY SWORN, DEPOSE AND SAY THAT THIS MAP CONSISTING OF ONE SHEET, HAS BEEN CORRECTLY DRAWN TO THE DESIGNATED SCALE FROM THE FIELD NOTES OF A SURVEY MADE BY ME AND COMPLETED ON THE 10TH DAY OF JULY - 1948. THAT IT TRULY AND CORRECTLY REPRESENTS THE PROPOSED LOCATION AND EXTENT OF THE WORKS USED TO DIVERT WATER FROM PAHRUMP ARTESIAN BASIN, COUNTY OF NYE STATE OF NEVADA BY: E. S. BOWMAN FOR IRRIGATION PURPOSES. THAT THE POINT OF DIVERSION, THE APPROXIMATE LOCATION AND SIZE OF THE DIVERTING CHANNEL, ALL RESERVOIRS OR BASINS, THE LOCATION AND NAMES OF ALL OTHER WORKS WHICH WILL CROSS OR CONNECT WITH THE PROPOSED WORKS ARE FULLY AND CORRECTLY REPRESENTED THEREON.

Jack Asher
STATE WATER RIGHT SURVEYOR

SUBSCRIBED AND SWORN TO BEFORE ME THIS 21ST DAY OF July - A.D. 1948.

J. E. McMorris
NOTARY PUBLIC IN AND FOR CLARK COUNTY, NEVADA.

MY COMMISSION EXPIRES: Aug-10-1950.

FILED
July 23, 1948
STATE ENGINEER'S OFFICE

0 800 1600 2400 3200 4000
SCALE IN FEET

MAP TO ACCOMPANY
APPLICATION TO APPROPRIATE WATER
BY
E. S. BOWMAN
FOR
IRRIGATION USE
FROM
PAHRUMP ARTESIAN BASIN
NYE & CLARK COUNTIES - NEVADA.

JACK ASHER
CIVIL ENGINEER
P.O. BOX 1288, LAS VEGAS, NEV.

12547