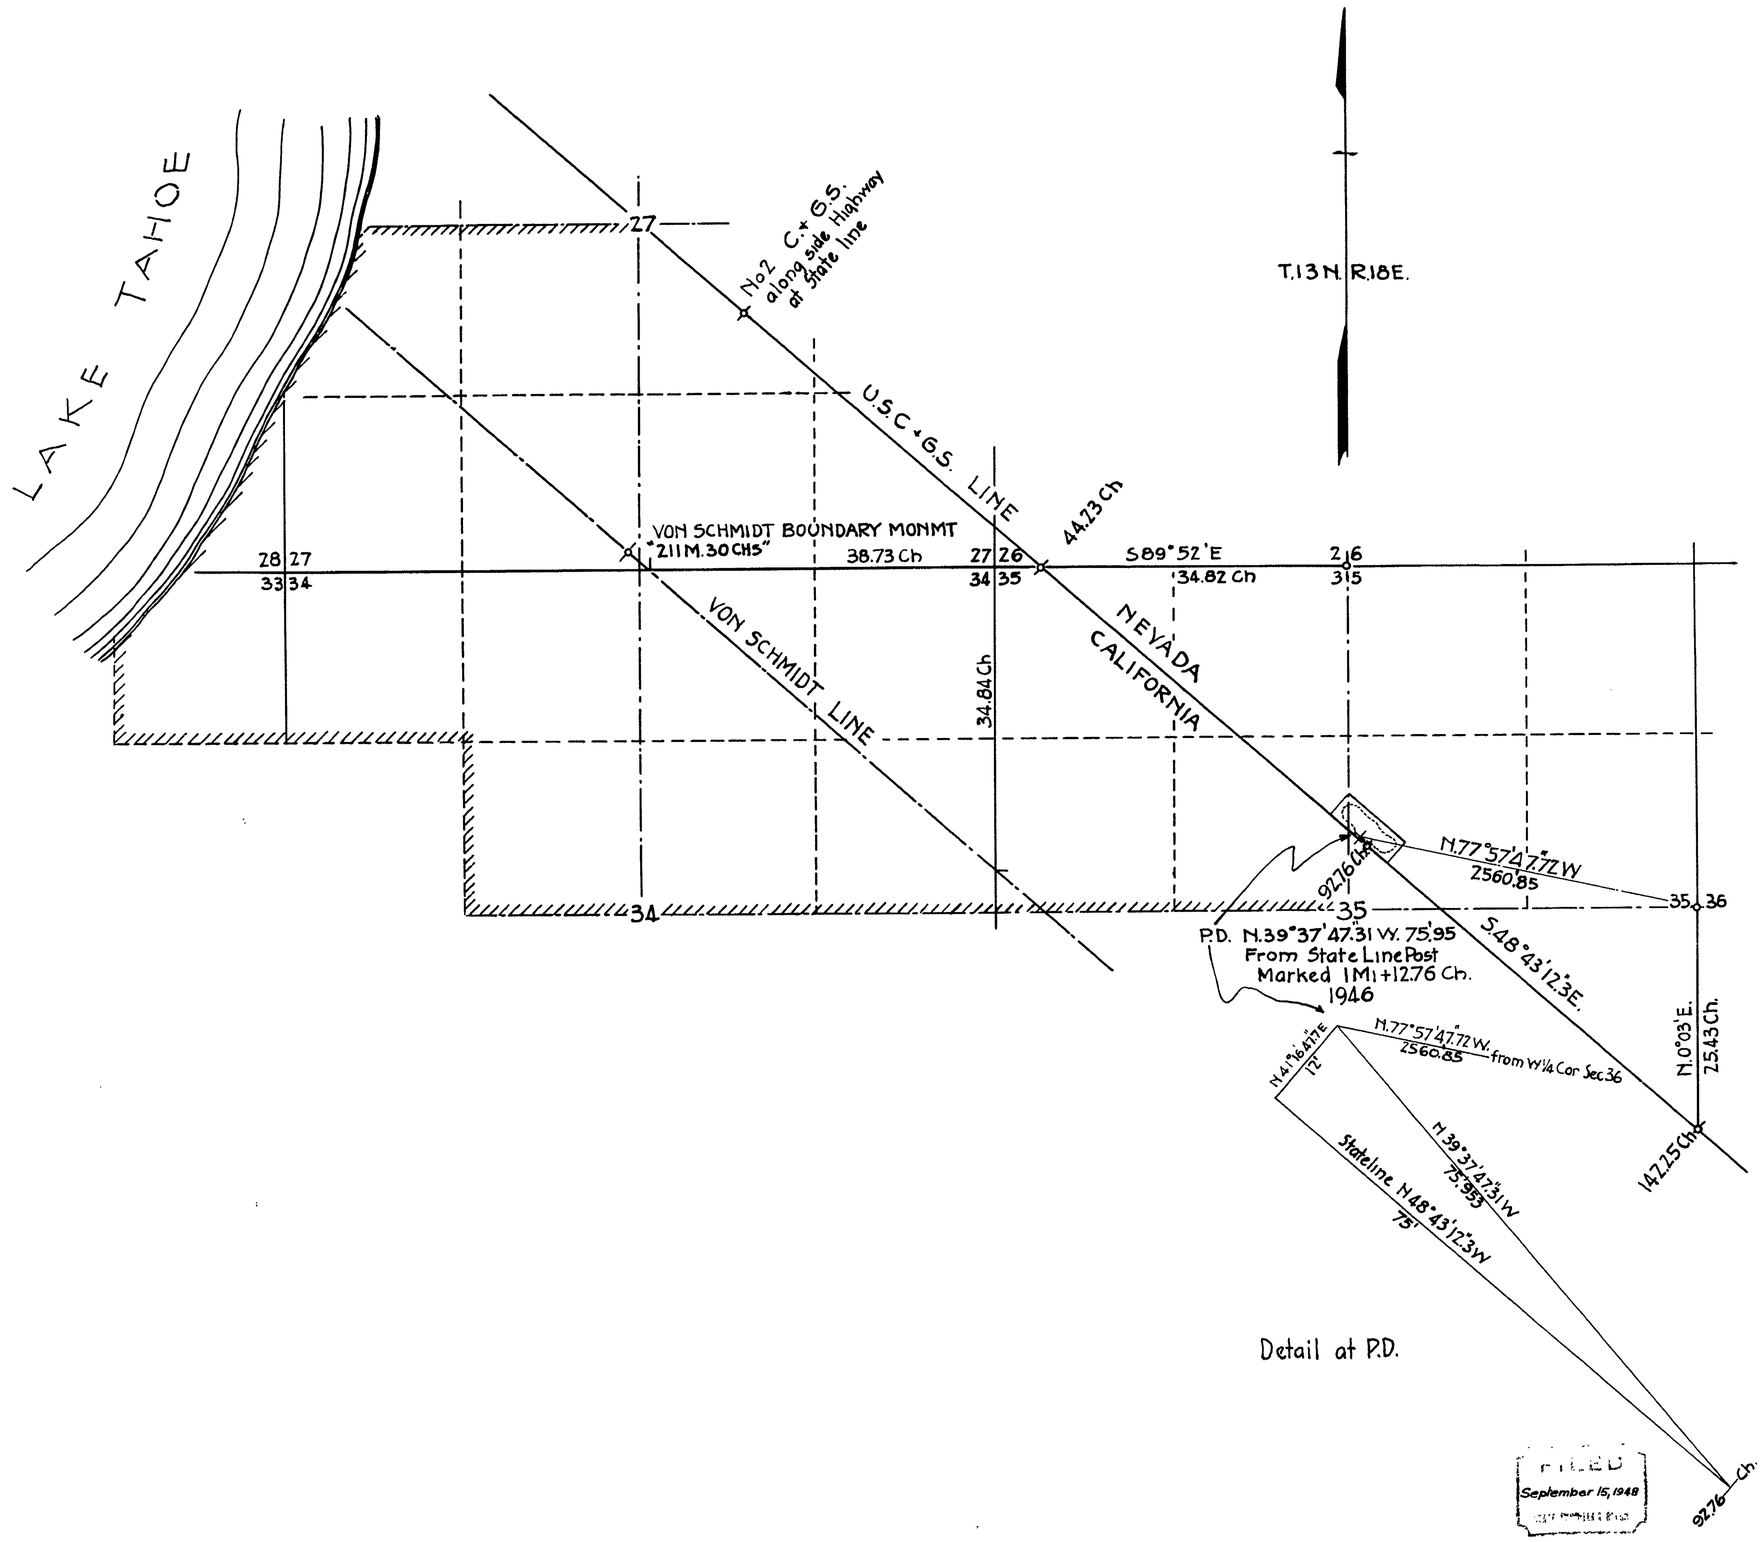

STATE OF NEVADA
County of Ormsby ss

I, Robert A. Allen, being first duly sworn, depose and say that this map has been correctly drawn to the designated scale from field notes of a survey made by me on the 30th day of August 1947, that it truly and correctly represents the location and extent of the works used to divert water from Lakeside spring in Douglas County by Louis Bartlett for municipal - quasi municipal and domestic purposes, that the point of diversion, the place of use, and the location of all other works or streams crossed by or connected with the said works are fully and correctly designated hereon

Robert A. Allen
State water right Surveyor

Subscribed and sworn to before me this 13th day of September 1947

C.E. Chief
Notary Public in and for Ormsby County, Nevada.

My Commission Expires July 6 1949

SCALE

600 0 600 1200 1800

1" = 600'

FILED
September 15, 1948

MAP

TO ACCOMPANY APPLICATION TO APPROPRIATE WATER FOR MUNICIPAL QUASI MUNICIPAL AND DOMESTIC PURPOSES BY LOUIS BARTLETT FROM LAKESIDE SPRING

12549