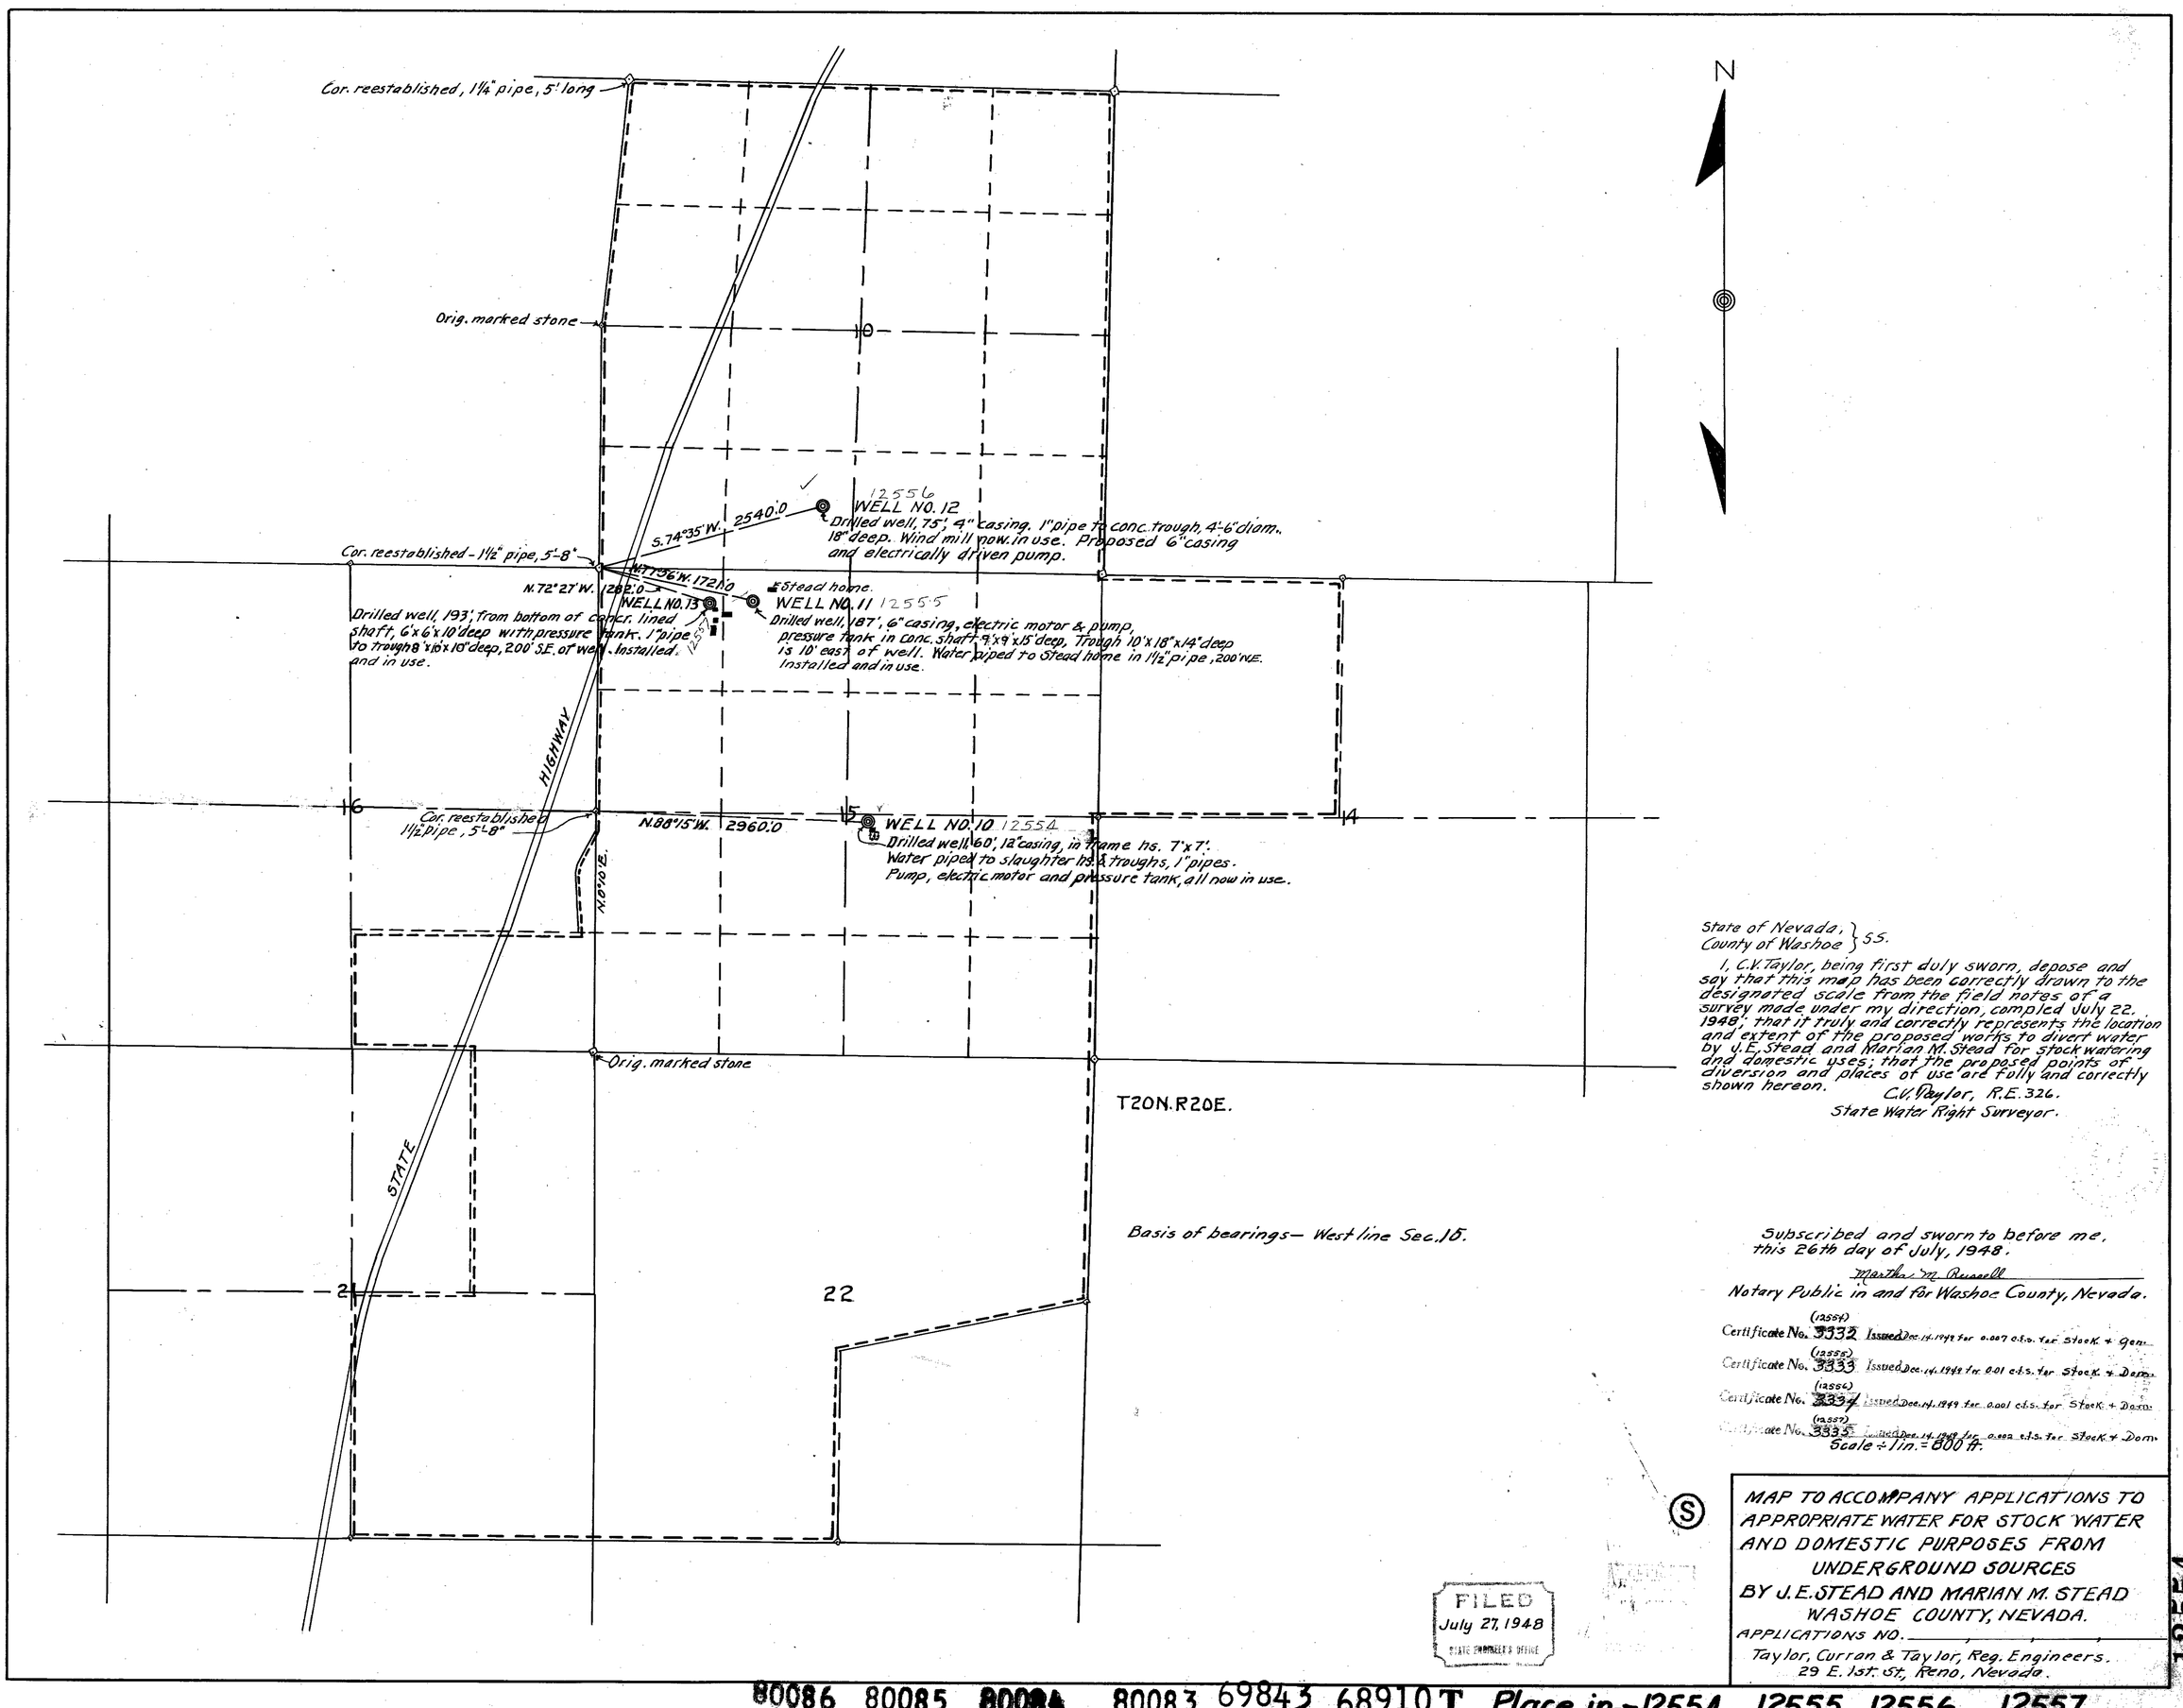

State of Nevada, }
County of Washoe } ss.

I, C.V. Taylor, being first duly sworn, depose and say that this map has been correctly drawn to the designated scale from the field notes of a survey made under my direction, compiled July 22, 1948; that it truly and correctly represents the location and extent of the proposed works to divert water by J.E. Stead and Marian M. Stead for stock watering and domestic uses; that the proposed points of diversion and places of use are fully and correctly shown hereon.

C.V. Taylor, R.E. 326.
State Water Right Surveyor.

Subscribed and sworn to before me, this 26th day of July, 1948.

Martha M. Russell
Notary Public in and for Washoe County, Nevada.

Certificate No. (12554) 3832 Issued Dec. 14, 1949 for 0.007 c.f.s. for Stock + Gen.
Certificate No. (12555) 3833 Issued Dec. 14, 1949 for 0.01 c.f.s. for Stock + Dom.
Certificate No. (12556) 3834 Issued Dec. 14, 1949 for 0.001 c.f.s. for Stock + Dom.
Certificate No. (12557) 3835 Issued Dec. 14, 1949 for 0.002 c.f.s. for Stock + Dom.

Scale 1 in. = 800 ft.

FILED
July 27, 1948
STATE ENGINEER'S OFFICE

MAP TO ACCOMPANY APPLICATIONS TO APPROPRIATE WATER FOR STOCK WATER AND DOMESTIC PURPOSES FROM UNDERGROUND SOURCES BY J.E. STEAD AND MARIAN M. STEAD WASHOE COUNTY, NEVADA.

APPLICATIONS NO. _____

Taylor, Curran & Taylor, Reg. Engineers.
29 E. 1st. St, Reno, Nevada.

12554

80086 80085 80084 80083 69843 68910 T Place in → 12554 12555 12556 12557