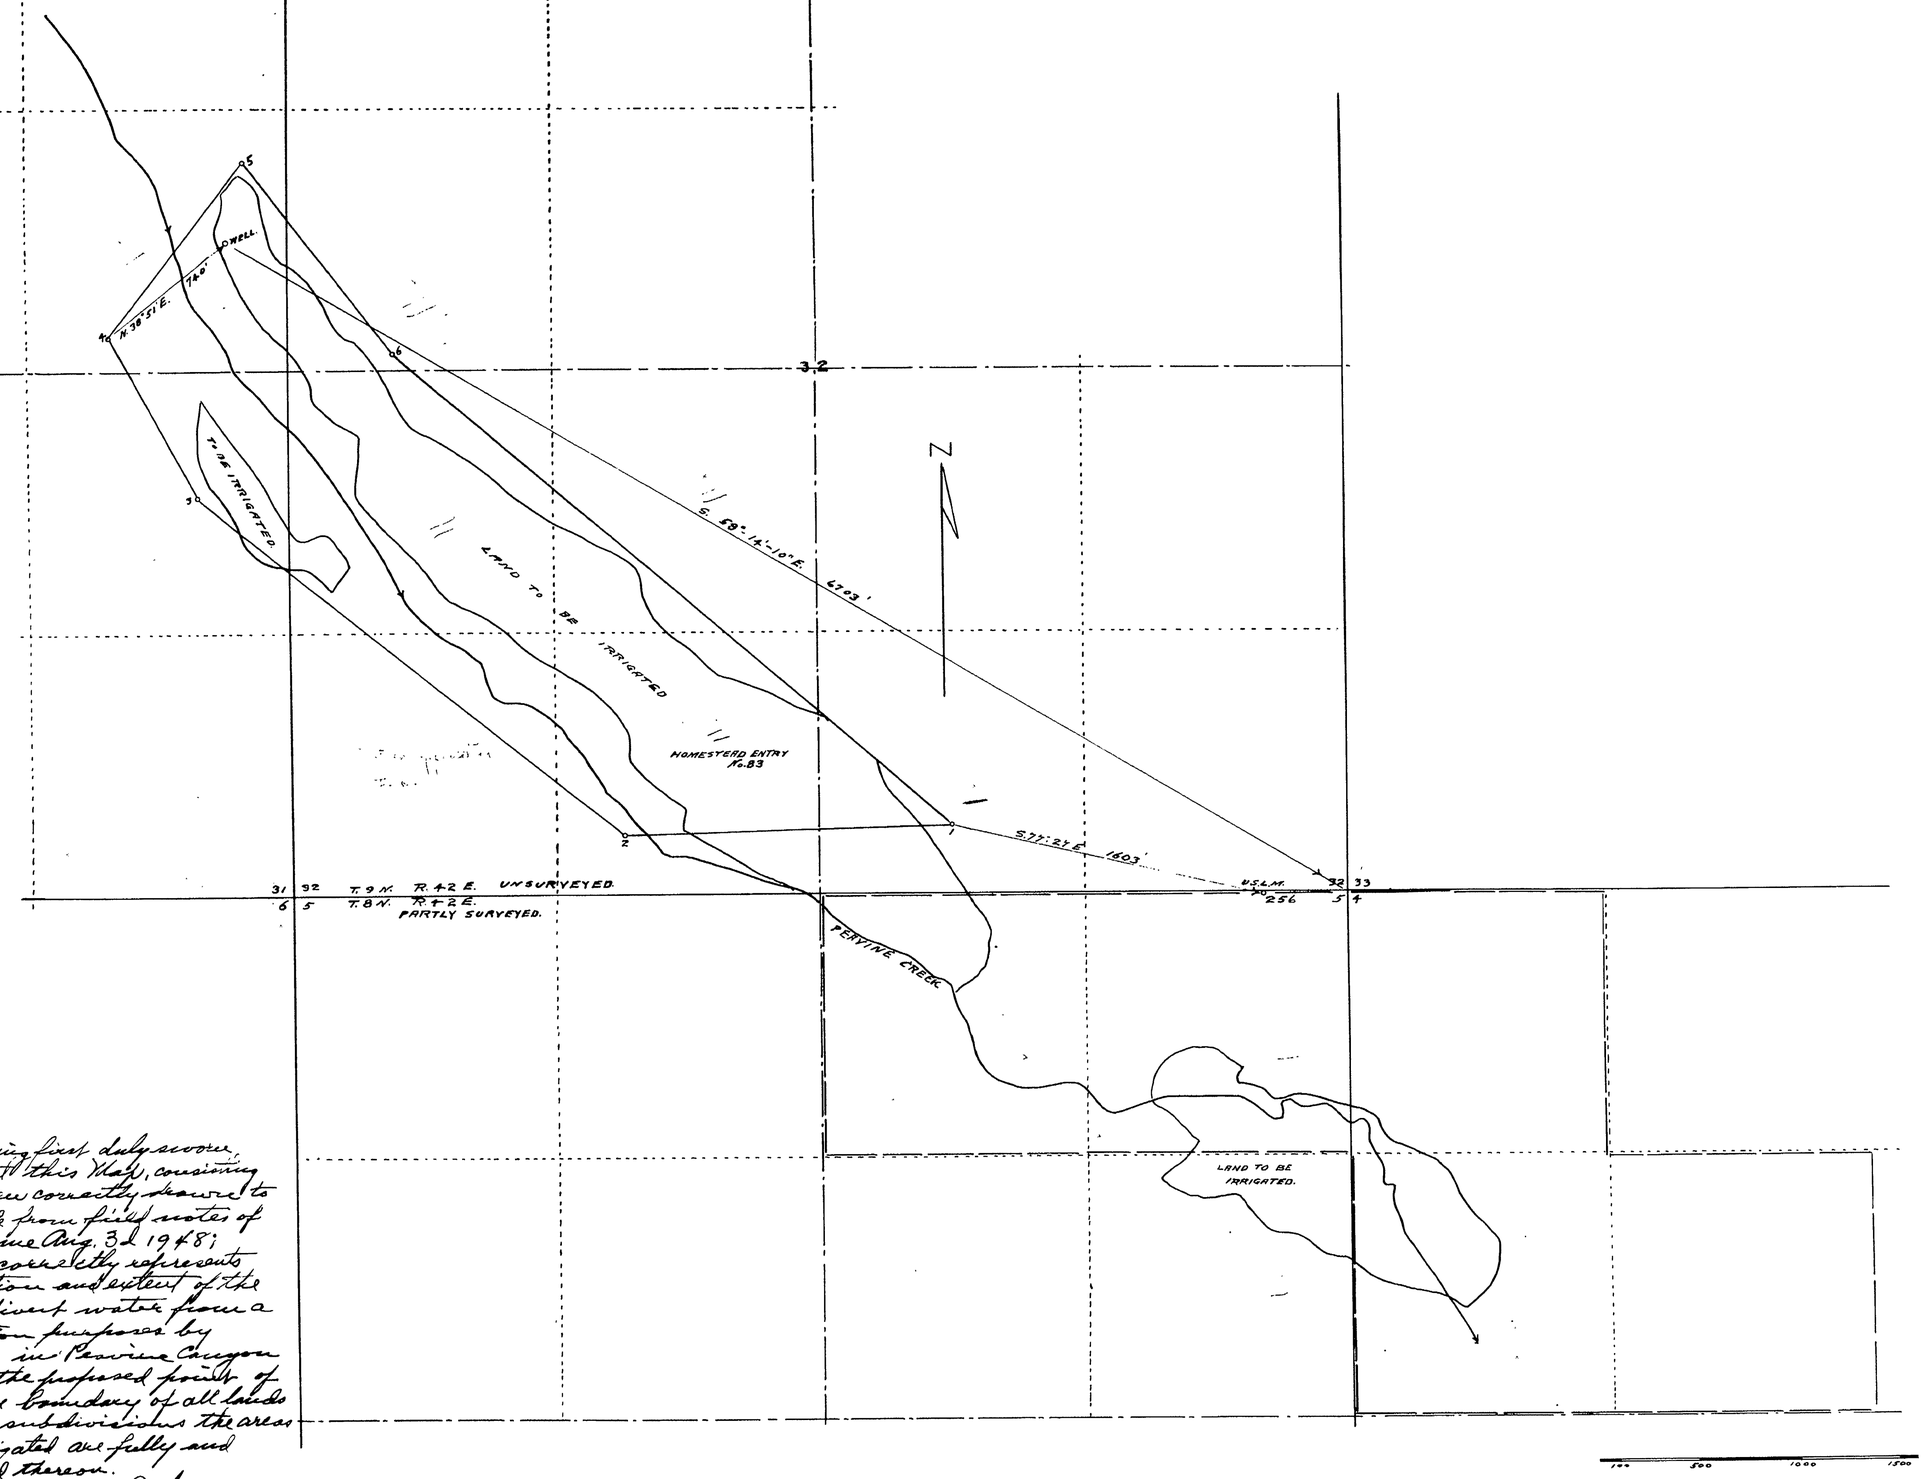

State of Nevada } S.S.
County of Nye

I, D. S. Johnson, being first duly sworn, deposes and say that this Map, consisting of one sheet, has been correctly drawn to the designated scale from field notes of a survey made by me Aug. 3d 1948; that it truly and correctly represents the proposed location and extent of the works used to divert water from a well for irrigation purposes by Onorina Bertolino. in Pervine Canyon Nye County. That the proposed point of diversion and the boundary of all lands showing by +o are subdivisions the areas proposed to be irrigated are fully and correctly designated thereon.

D. S. Johnson
State Water Right Surveyor
Nevada Reg. Eng. 133

Subscribed and sworn to before me this 6th day of August 1948.
Hans Jensen
Notary Public

FILED
October 5, 1948

MAP

TO ACCOMPANY APPLICATION TO APPROPRIATE WATER FOR IRRIGATION BY ONORINA BERTOLINO. FROM A WELL IN PERVINE CANYON

AUG. 6th, 1948 scale 1" = 400'

12570