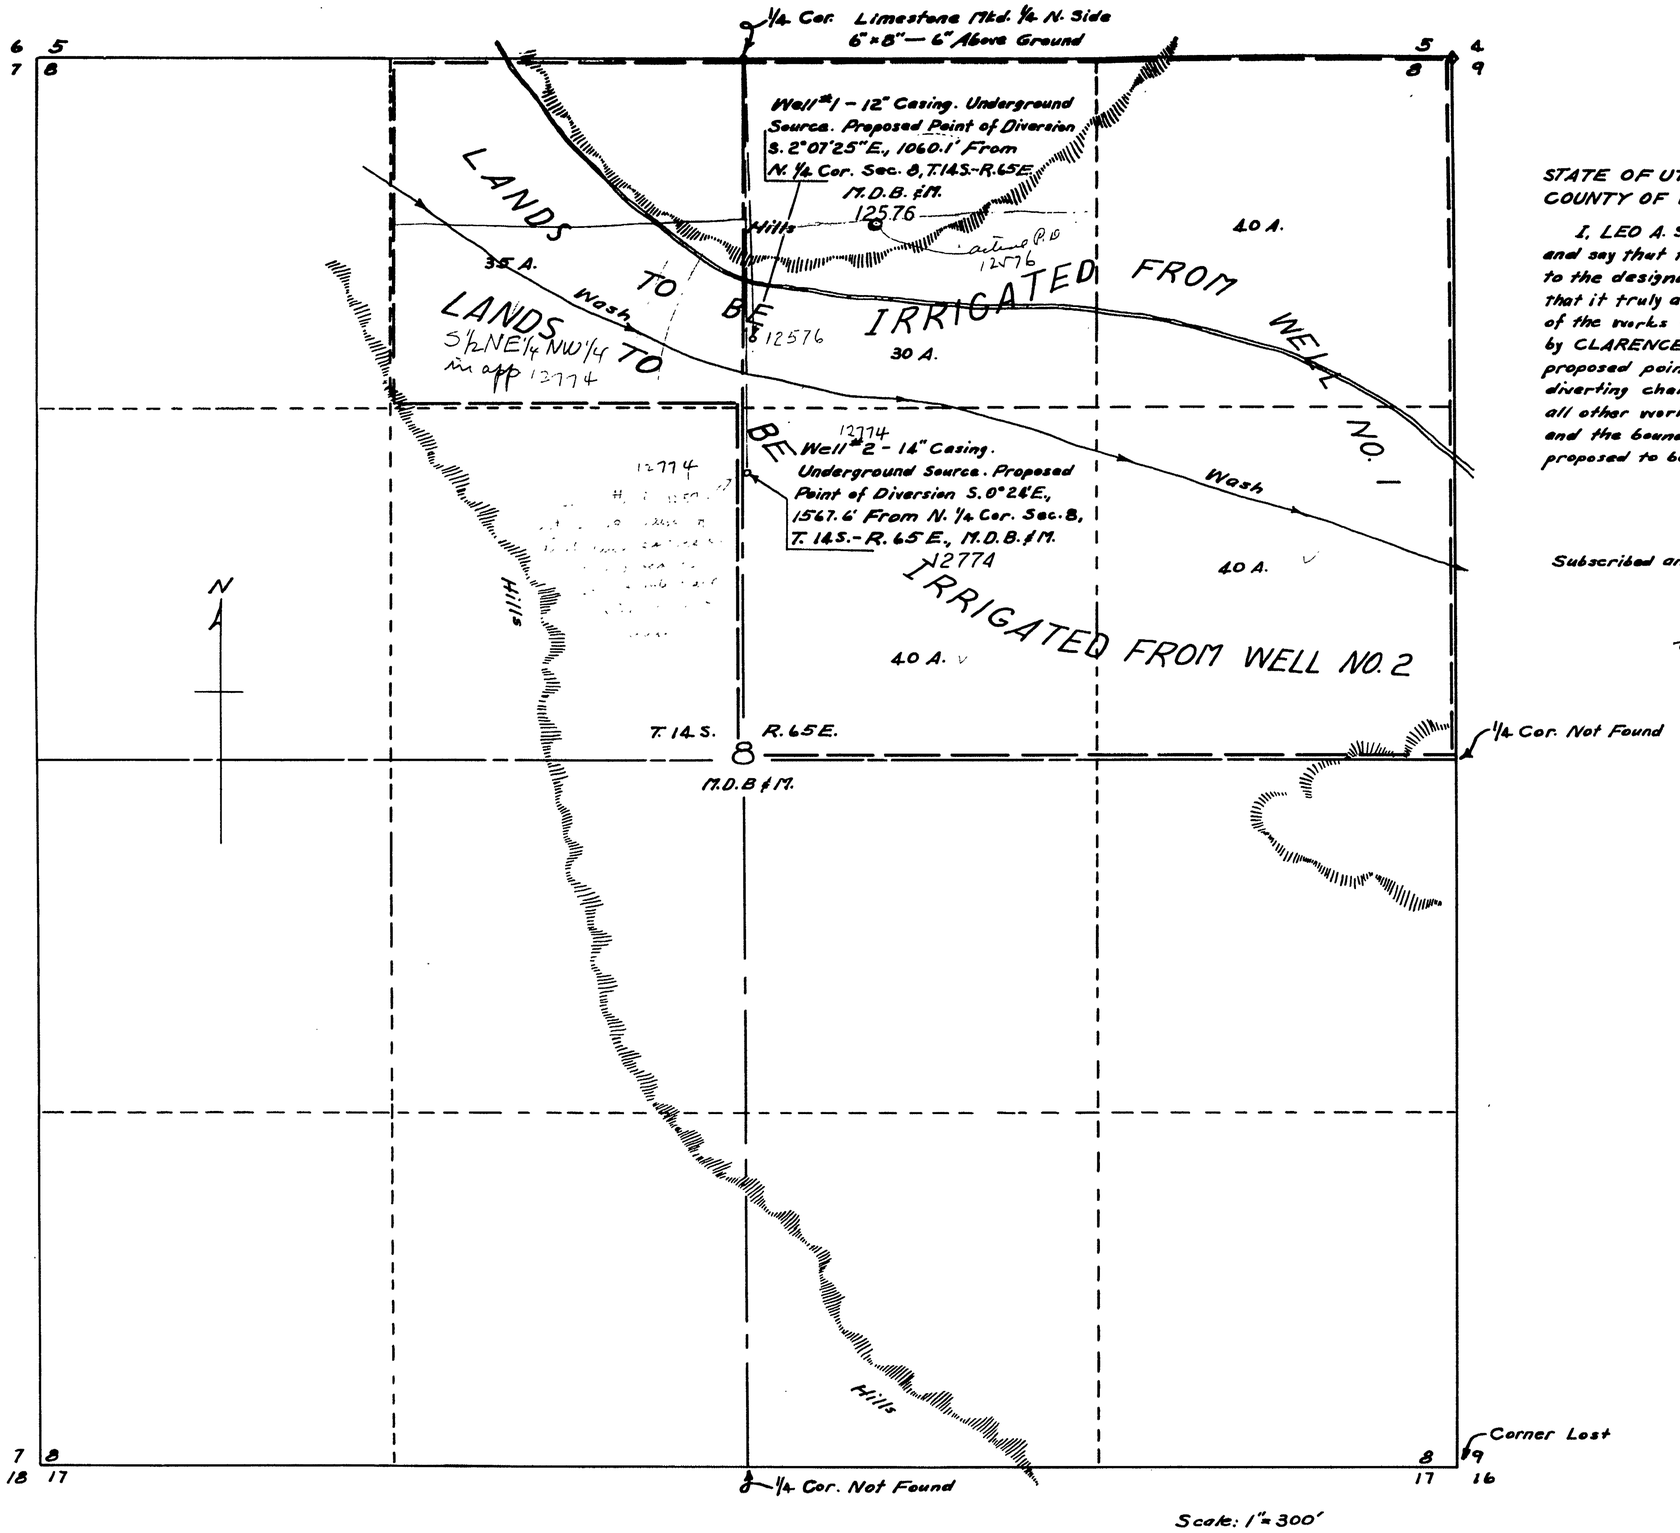

STATE OF UTAH
COUNTY OF WASHINGTON } S.S.

I, LEO A. SNOW, a CIVIL ENGINEER, being first duly sworn, depose and say that this map, consisting of one sheet, has been correctly drawn to the designated scale from field notes of a survey made by me on June 6, 1948; that it truly and correctly represents the proposed location and extent of the works used to divert water from two wells in CLARK COUNTY, by CLARENCE and CLARVID LEWIS, for irrigation purposes. That the proposed point of diversion, the approximate location and size of the diverting channel, all reservoirs or basins, the location and names of all other works which will cross or connect with the proposed works, and the boundary of all lands, showing by 40 acre subdivisions the areas proposed to be irrigated, are fully and correctly designated thereon.

State Water Right Surveyor

Subscribed and sworn to before me this 8 day of July 1948

Notary Public in and for Washington County, Utah.

Comm. expires Mar 1- 1952

0 300 600 900 1200
Scale in Feet

FILED
August 16, 1948
STATE ENGINEER'S OFFICE

MAP
TO ACCOMPANY APPLICATION
TO APPROPRIATE WATER FOR IRRIGATION
BY
CLARENCE & CLARVID LEWIS
FROM
TWO WELLS IN CLARK COUNTY

PLACE IN
12774 - 12576