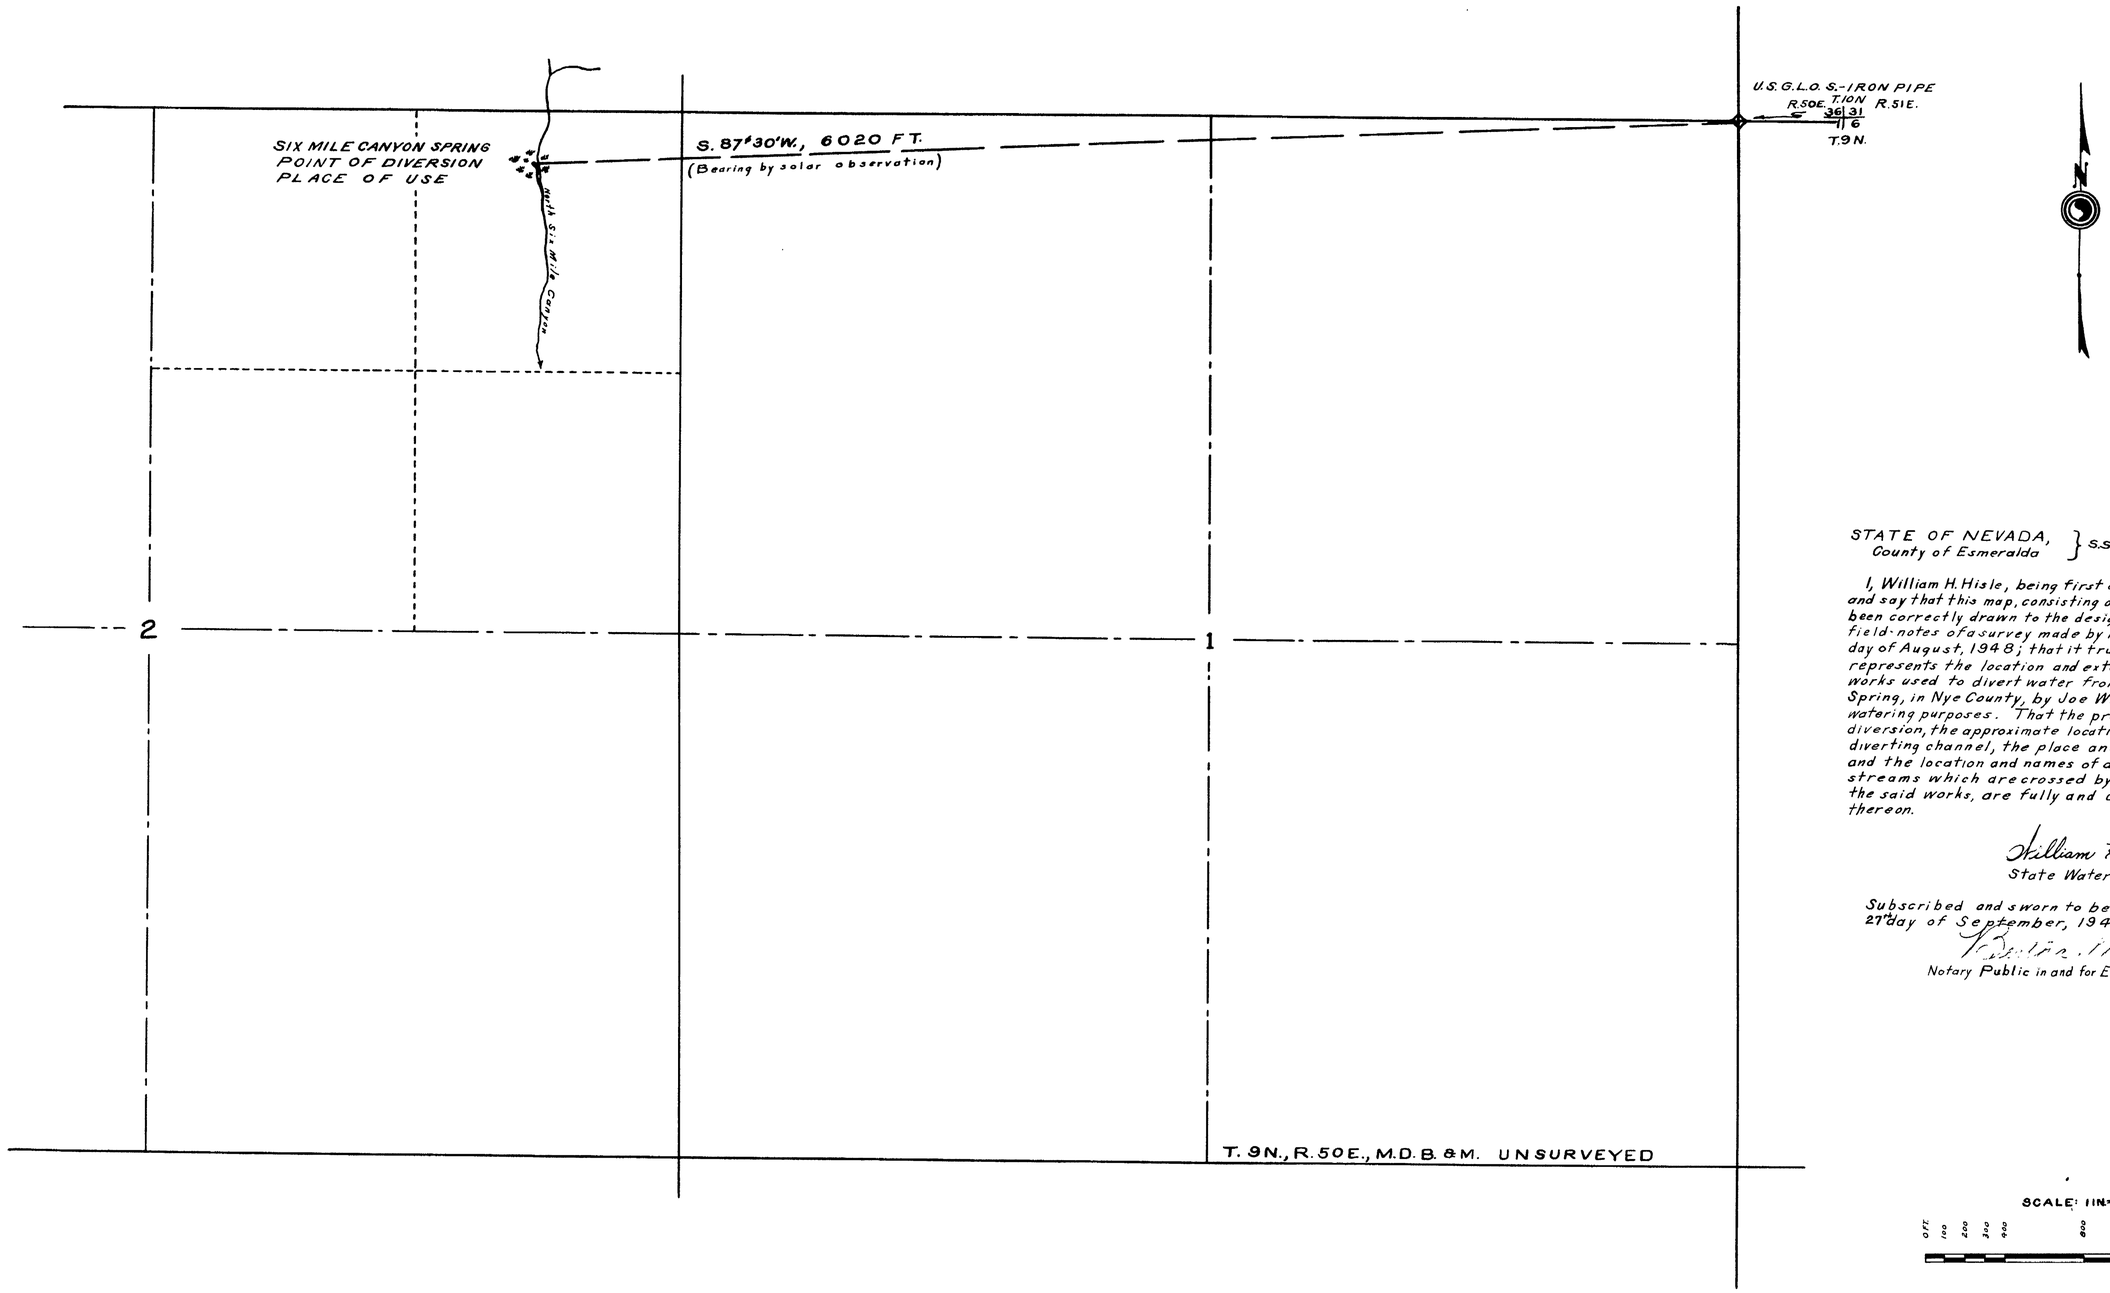

STATE OF NEVADA, } S.S.
County of Esmeralda

I, William H. Hisle, being first duly sworn, depose and say that this map, consisting of one sheet, has been correctly drawn to the designated scale from field-notes of a survey made by me on the 22nd day of August, 1948; that it truly and correctly represents the location and extent of the proposed works used to divert water from Six Mile Canyon Spring, in Nye County, by Joe Williams for stock-watering purposes. That the proposed point of diversion, the approximate location and size of the diverting channel, the place and manner of use, and the location and names of all other works or streams which are crossed by or connected with the said works, are fully and correctly designated thereon.

William H. Hisle
State Water Right Surveyor.

Subscribed and sworn to before me this 27th day of September, 1948.

[illegible]
Notary Public in and for Esmeralda County, Nevada

SCALE: 1 IN = 400 FT.

0 FT. 100 200 300 400 800 1200 1600

Filed September 29, 1948
STATE ENGINEER'S OFFICE

Certificate No. 3833 Issued 8-4-52

MAP TO ACCOMPANY
APPLICATION TO APPROPRIATE WATER
FOR
STOCKWATERING
BY
JOE WILLIAMS.
FROM
SIX MILE CANYON
SPRING

12577