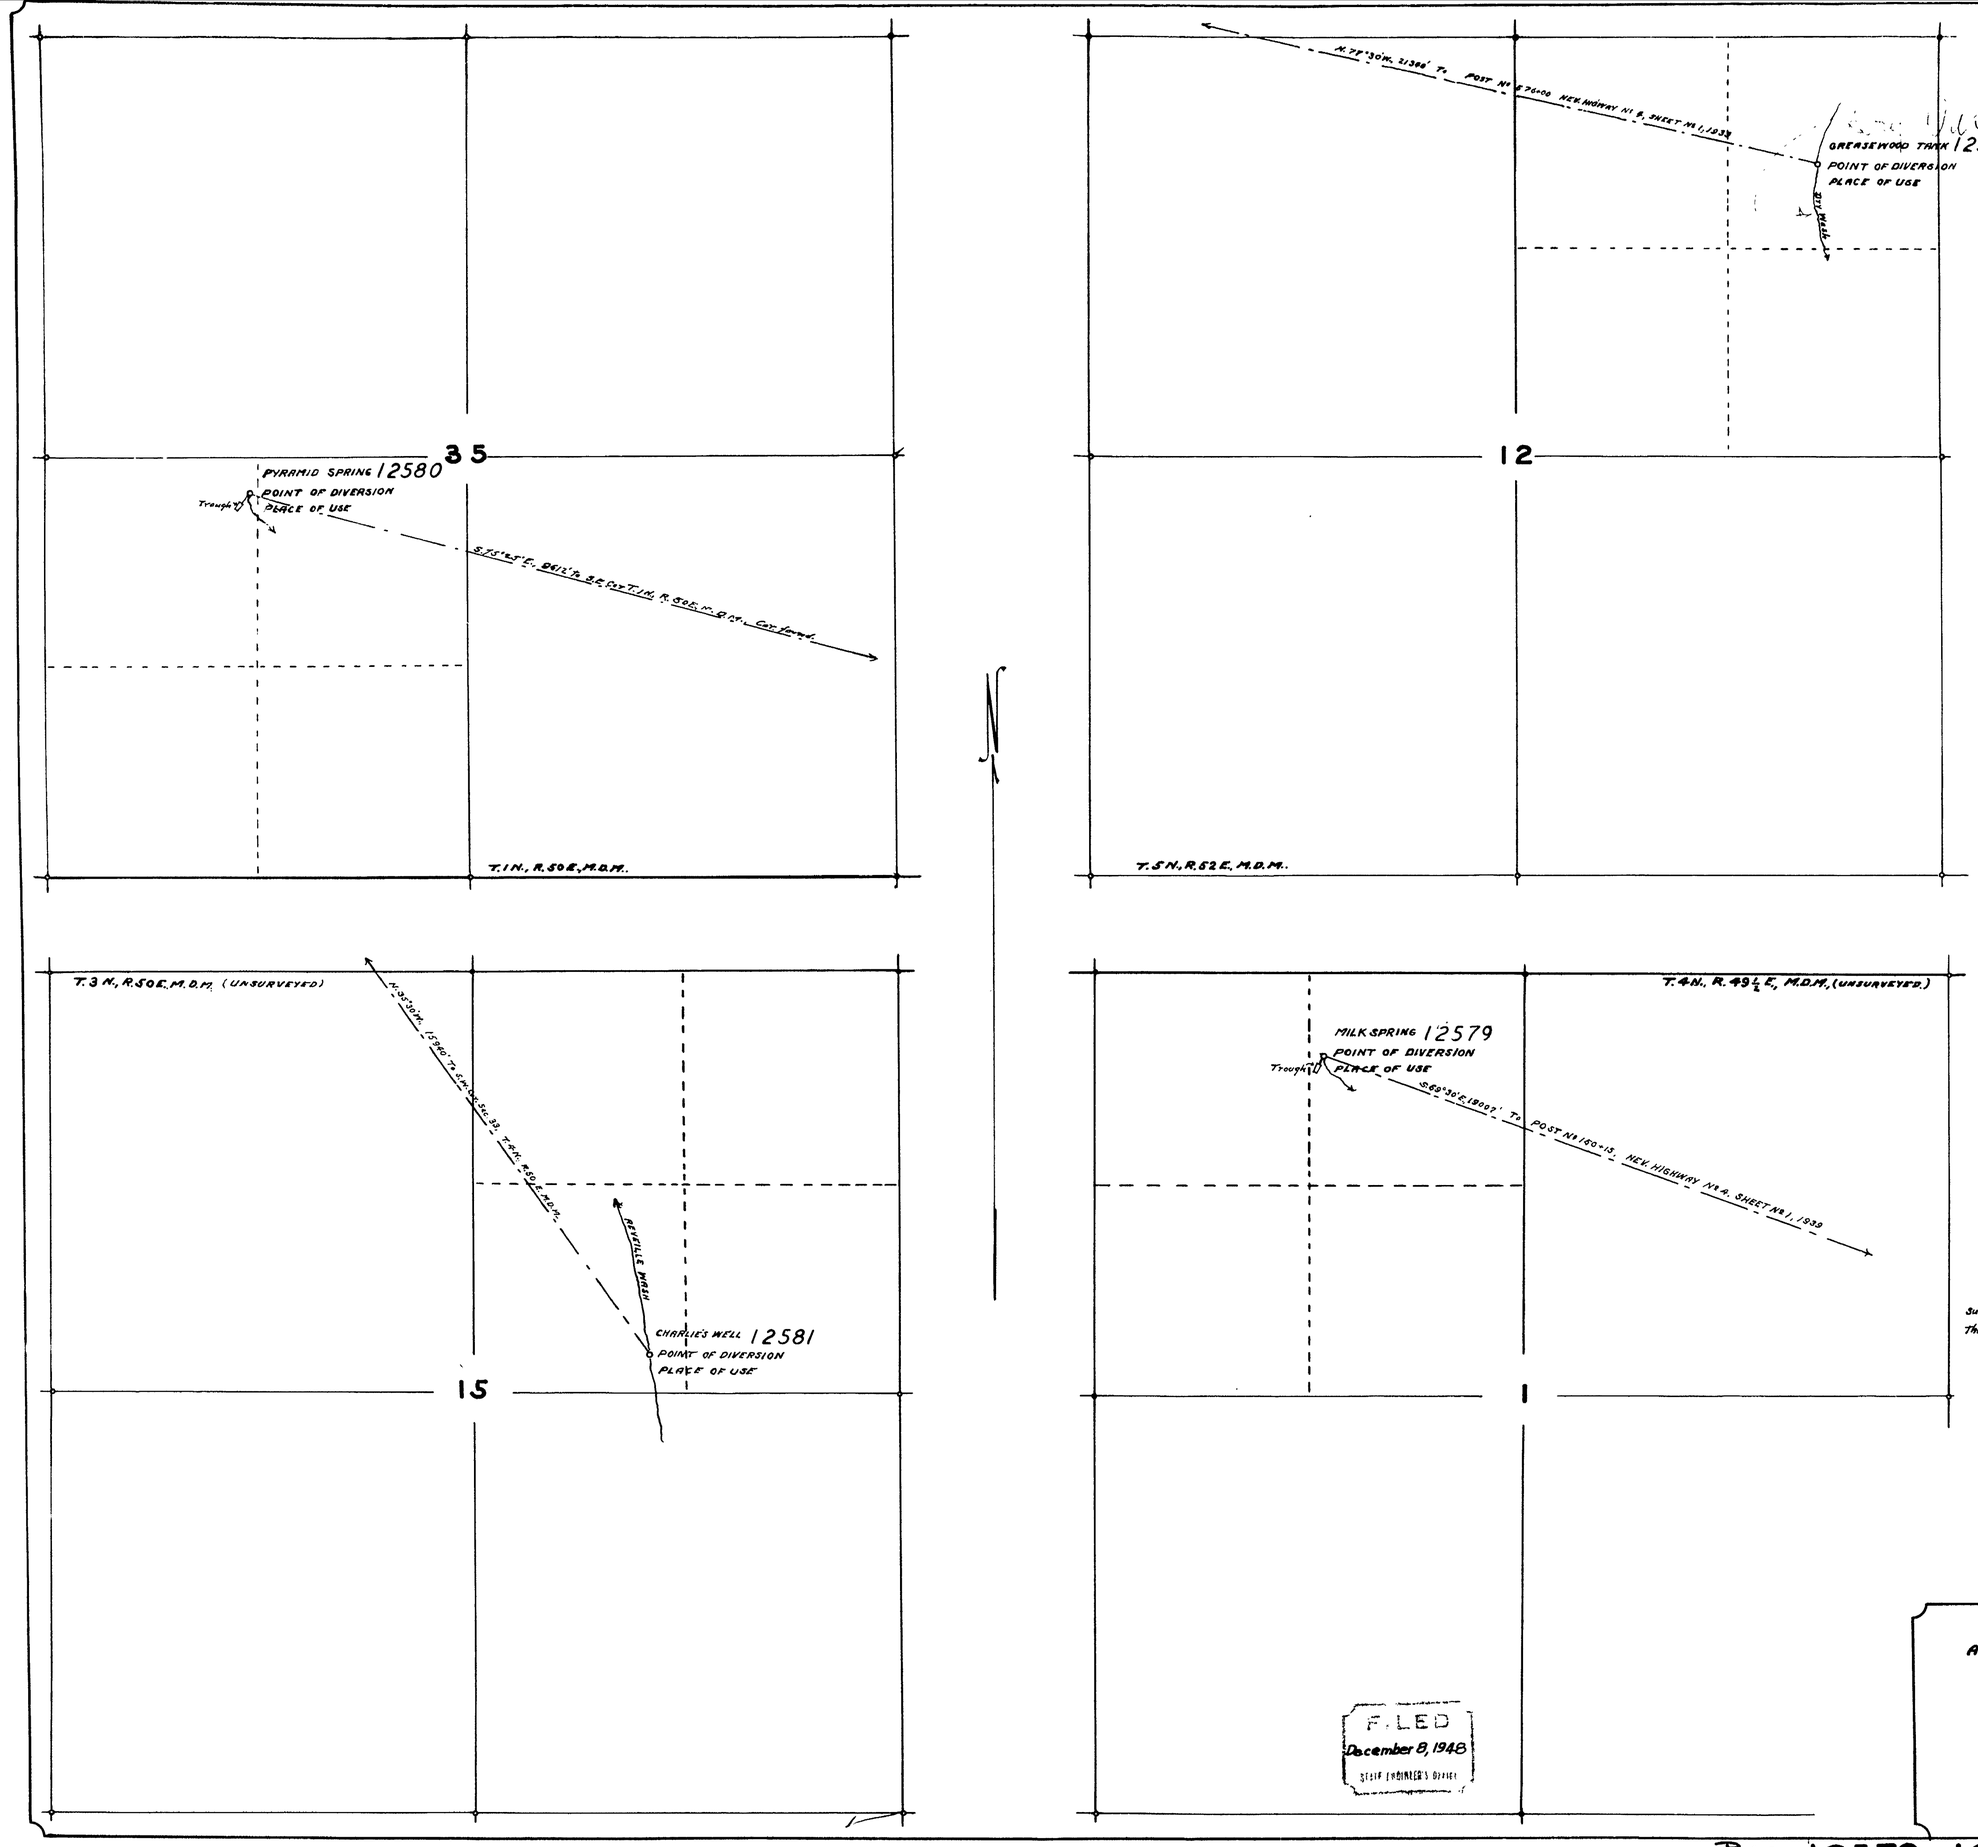

STATE OF NEVADA
COUNTY OF ESMERALDA } SS.

I, Ed. S. Giles being first duly sworn, depose and say that this map, consisting of one sheet, has been correctly drawn to the designated scale from field notes of a survey made by me on the 5th and 6th days of August, 1948: That it truly and correctly represents the proposed location and extent of the works used to divert water from Milk and Pyramid Springs, Charlie's Well Underground Source, and Greasewood Tank, in Nye County for Stockwatering by Fallini Brothers: That the point of diversion, the location and size of the diverting conduit, the place and manner of use and the names of all other streams or works which are crossed by or connected with the said works, are fully and correctly designated thereon.

Ed. S. Giles
STATE WATER RIGHT SURVEYOR

Subscribed and sworn to before me
This 5th day of October, 1948

Francis Gibson
County Clerk

12579	3430	Mar. 22, 1950 for 0.016 cfs for stock
12580	3384	Jan. 9, 1950 for 0.032 cfs for Stock
12581	3385	Jan. 9, 1950 for 0.032 cfs for Stock

SCALE 1 IN. = 500 FT.

0 FT. 500 1000 1500 2000

FILED
December 8, 1948
STATE ENGINEER'S OFFICE

MAP TO ACCOMPANY
APPLICATION TO APPROPRIATE WATER
FOR
STOCKWATERING
BY
FALLINI BROTHERS
FROM
MILK AND PYRAMID SPRINGS,
UNDERGROUND SOURCE
AND
REVEILLE WASH.

PLACE I → 12578–12579–12580–12581