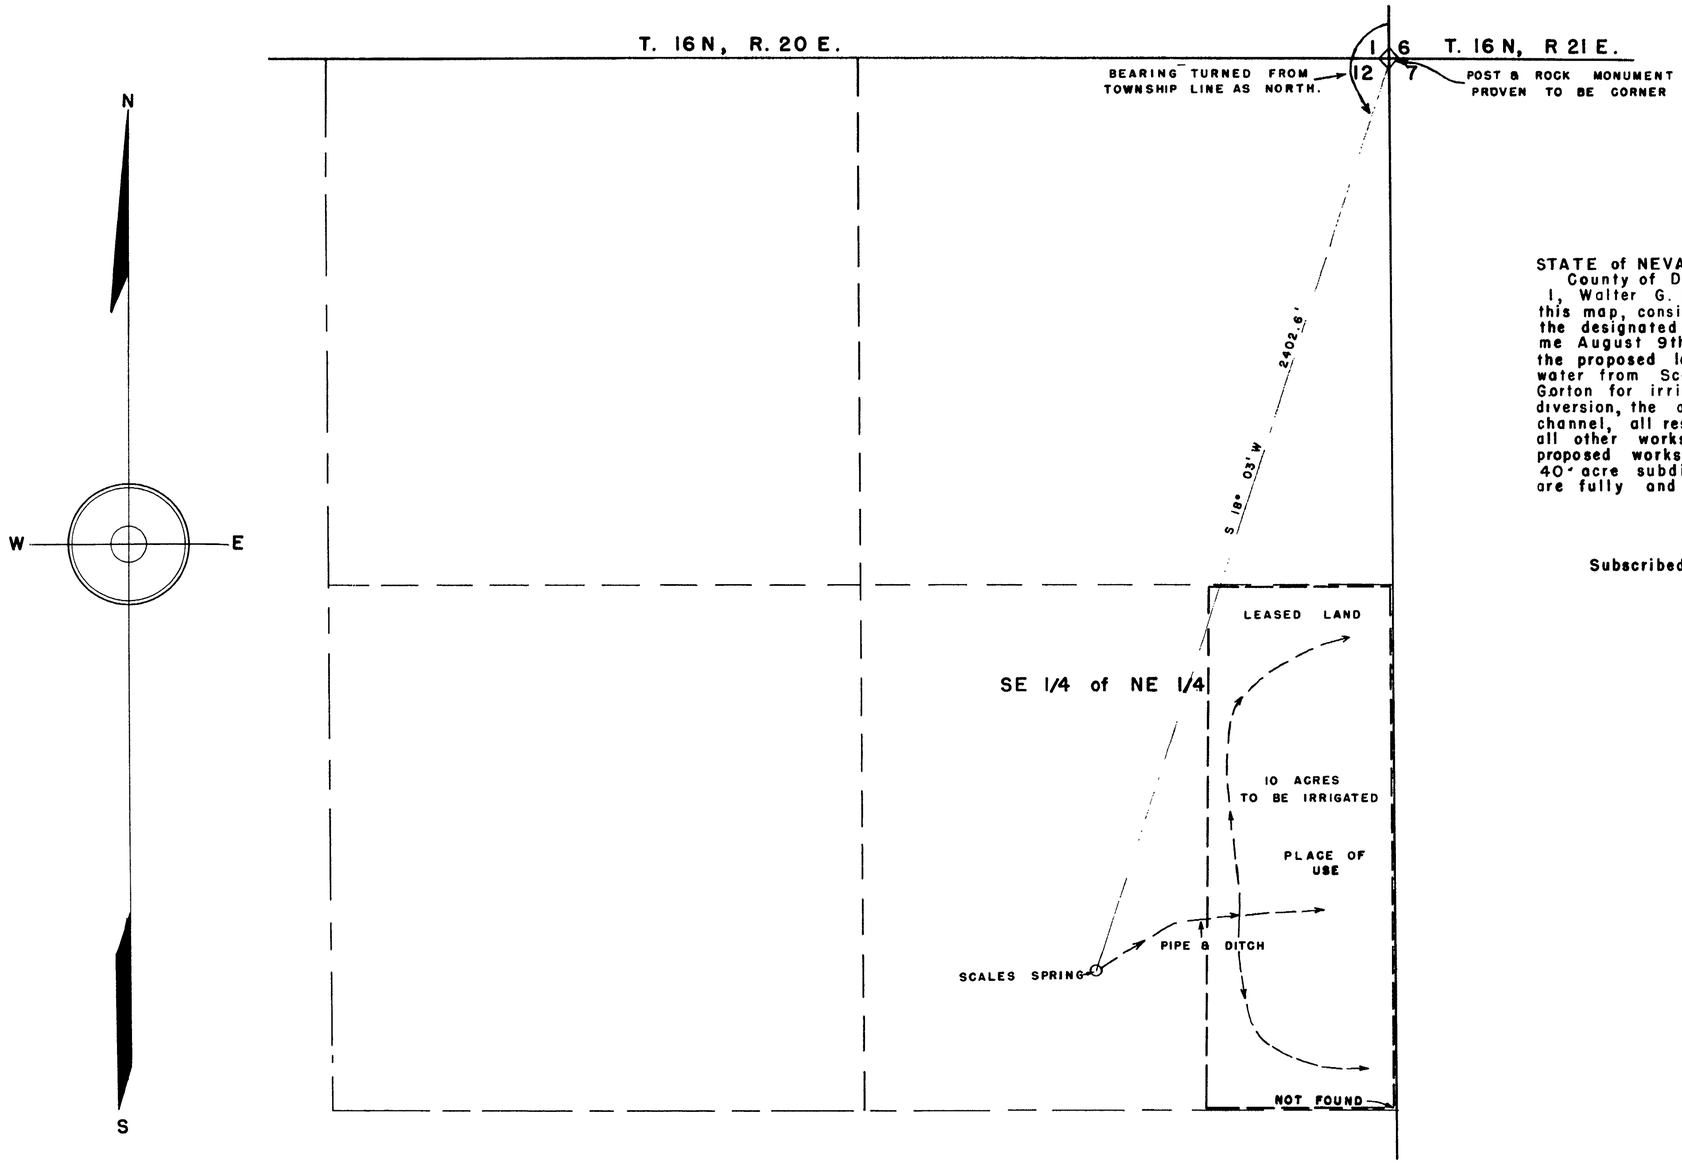


STATE of NEVADA }ss
County of Douglas }

I, Walter G. Reid, being first duly sworn, depose and say that this map, consisting of one sheet, has been correctly drawn to the designated scale from field notes of a survey made by me August 9th, 1948, that it truly and correctly represents the proposed location and extent of the works used to divert water from Scales Spring, in Storey County, by George D. Gorton for irrigation purpose. That the proposed point of diversion, the approximate location and size of the diverting channel, all reservoirs or basins, the location and names of all other works which will cross or connect with the proposed works, and the boundry of all lands, showing by 40 acre subdivisions the areas proposed to be irrigated, are fully and correctly designated thereon.

Walter G. Reid
State Water Right Surveyor

Subscribed and sworn to before this 16 day of Aug, 1948
[illegible]
Notary Public in and for Douglas County, Nevada.

SCALE — 1" = 200'

0 100 200 300 400 600 800 1000

FILED
August 18, 1948
STATE ENGINEER, NEVADA

MAP
TO ACCOMPANY APPLICATION
TO APPROPRIATE WATER
FOR IRRIGATION PURPOSE
BY GEORGE D. GORTON FROM
SCALES SPRING

PLACE IN
13227-12585