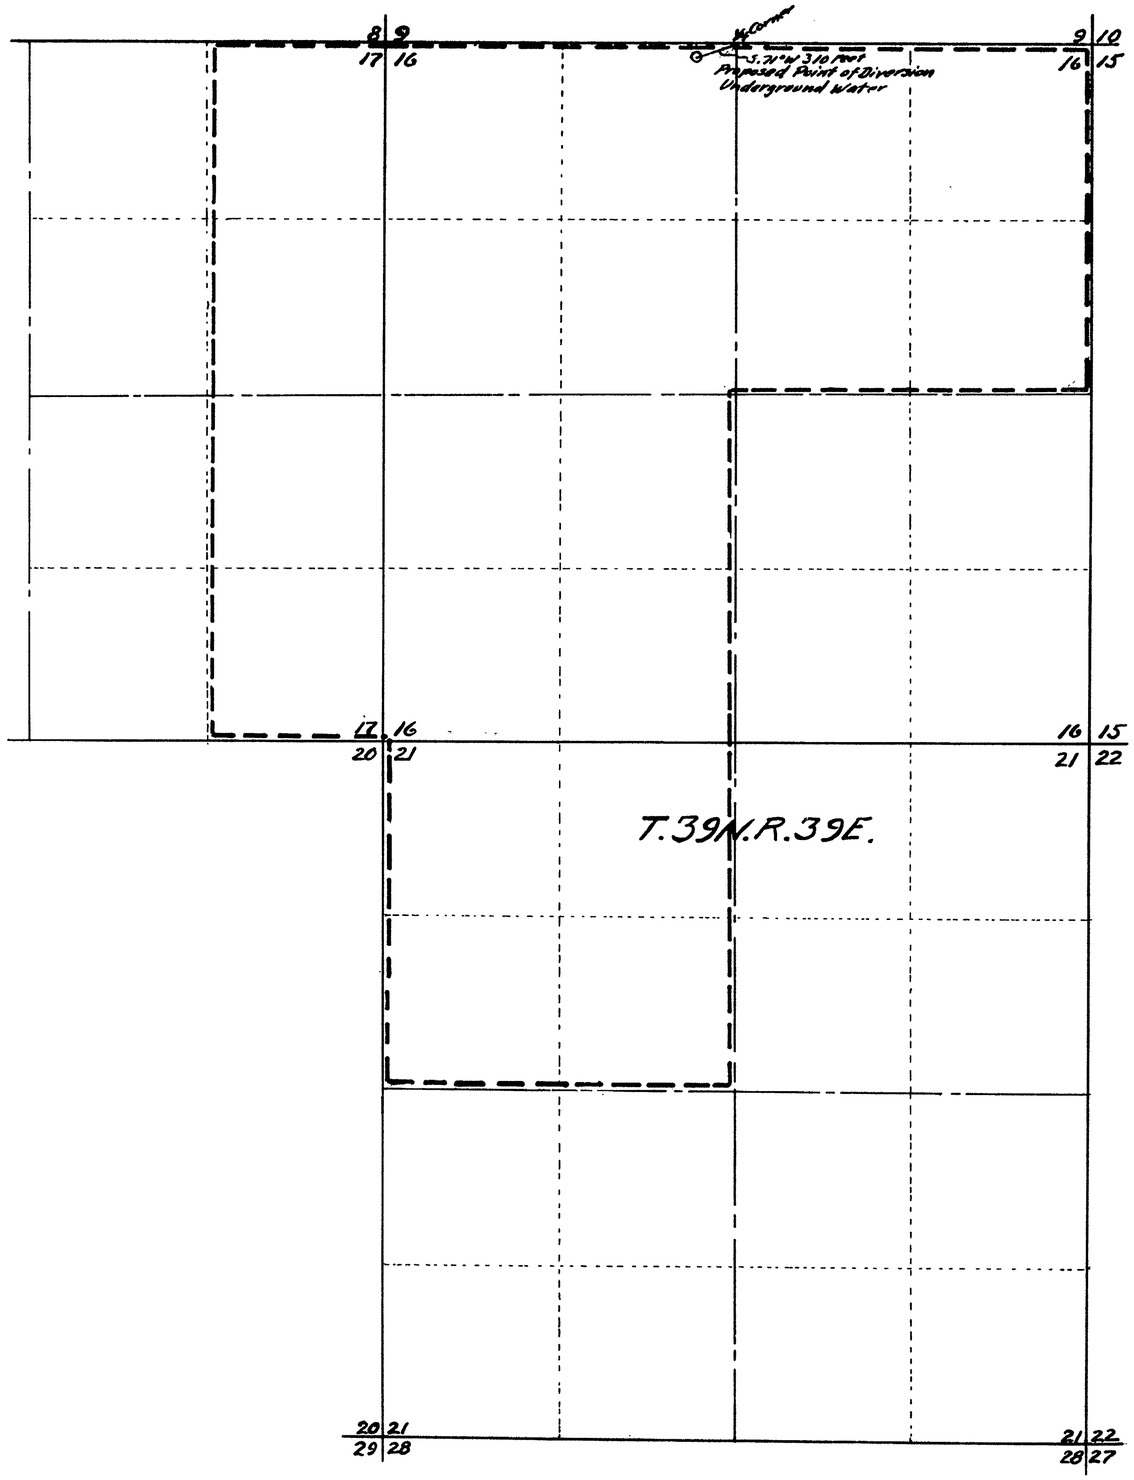

N

STATE OF NEVADA }ss
County of Humboldt

I, A.V. Tallman, being first duly sworn, depose and say that this map, consisting of one sheet, has been correctly drawn to the designated scale from field notes of a survey made by me on the 25th day of July, 1948; that it truly and correctly represents the proposed location and extent of the works used to divert water from underground sources in Humboldt County, by Dwight G. Vedder for irrigation purposes. That the proposed point of diversion, the approximate location and size of the diverting channel, all reservoirs or basins, the location and names of all other works which will cross or connect with the proposed works, and the boundary of all lands, showing by 40 Acre sub-divisions the areas proposed to be irrigated, are fully and correctly designated thereon.

A.V. Tallman
State Water Right Surveyor.

Subscribed and sworn to before me this 6th day of June, 1949.

Notary Public in and for Humboldt County, Nevada.

MY COMMISSION EXPIRES
MAY 1, 1951
E. W. SCHAEFER

Scale 1 inch = 600 Ft
0 1 2 3 4 1000 Feet

FILED
JUNE 9, 1949

MAP

To Accompany Application To Appropiate
Water For Irrigation Purposes
By Dwight G. Vedder
From Underground Sources

12594