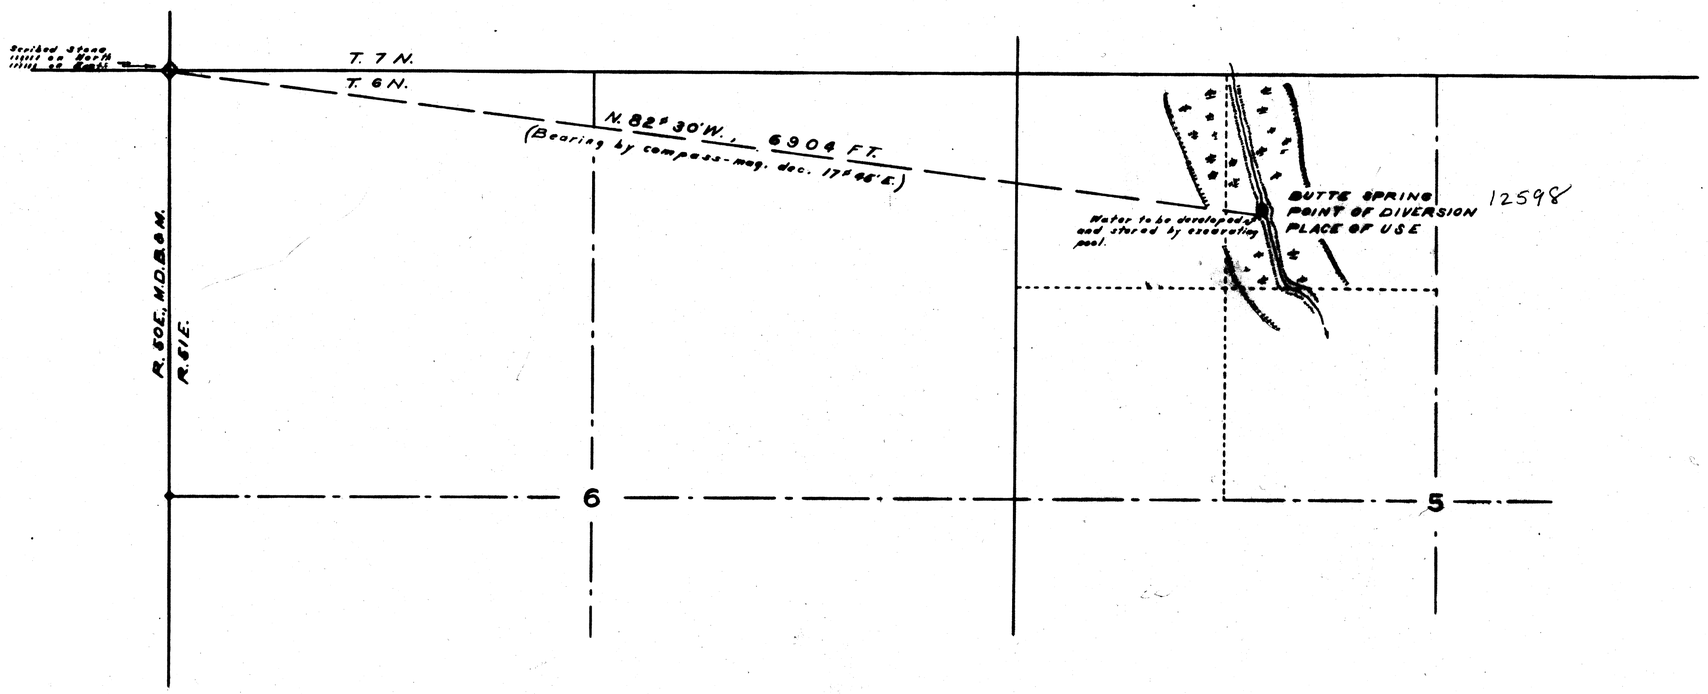

STATE OF NEVADA,
County of Esmeralda } s.s.

I, William H. Hiele, being first duly sworn, depose and say that this map, consisting of one sheet, has been correctly drawn to the designated scale from field notes of a survey made by me on the 14th and 15th days of August, 1948; that it truly and correctly represents the location and extent of the proposed works used to divert water from Butte Spring and an Underground Source, (Combination Well), both in Nye County, by Joe Williams for stock-watering purposes. That the proposed point of diversion, the location and size of the diverting channel or other conduit, the place and manner of use, and the location and names of all other works or streams which are crossed by, or connected with the said works, are fully and correctly designated thereon.

William H. Hiele
State Water Right Surveyor.

Subscribed and sworn to before me this 19th day of August, 1948.

Frances Carlson
County Clerk

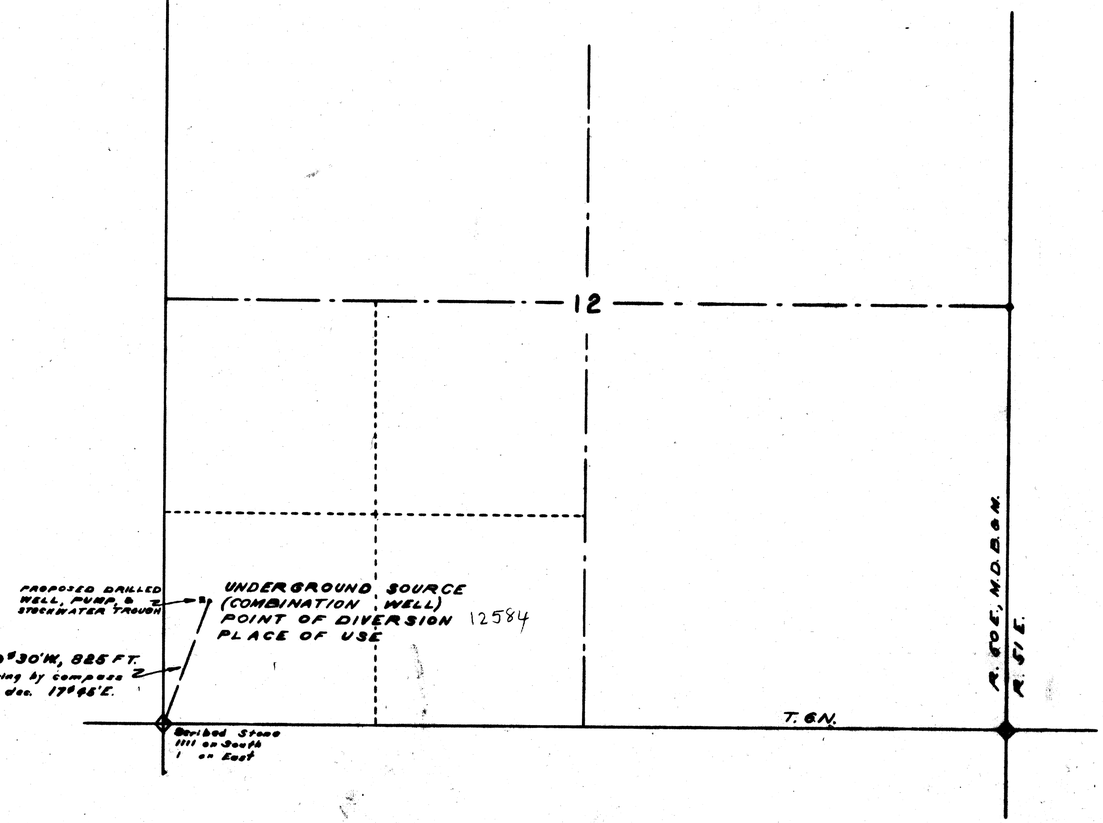

SCALE: 1 IN.=500 FT.

Certificate No. 3834 Issued 8-4-52

MAP TO ACCOMPANY
APPLICATION TO APPROPRIATE WATER
FOR
STOCKWATERING
BY
JOE WILLIAMS
FROM
BUTTE SPRING
UNDERGROUND

FILED
August 23, 1948
STATE ENGINEER'S OFFICE

OFFICE STATE ENGINEER
AUG 23 1948
RECEIVED