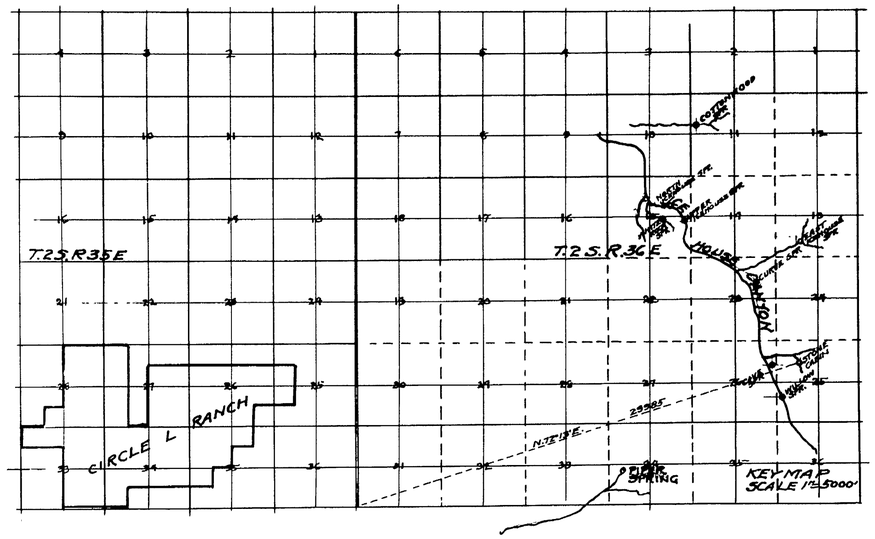

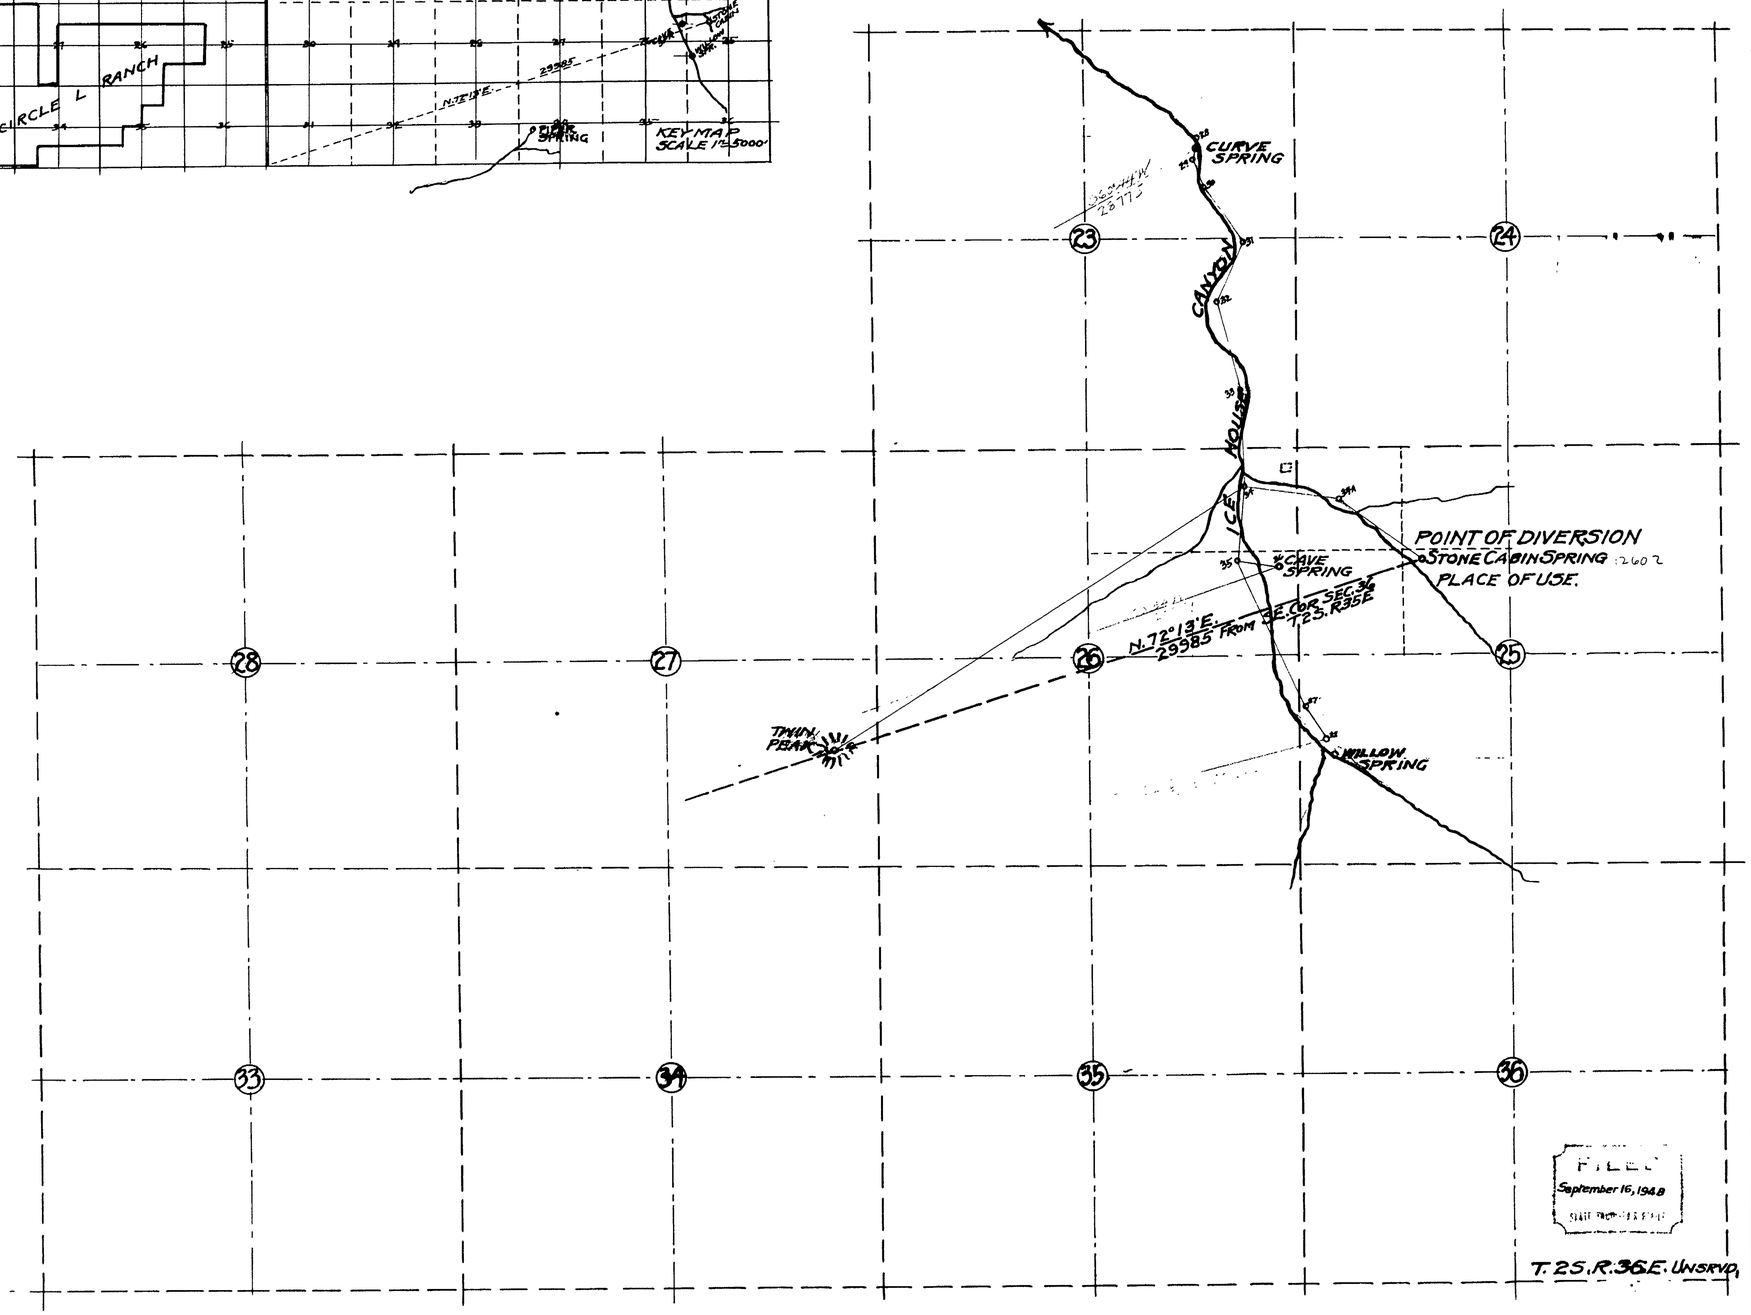

State of Nevada }
County of Mineral } ss.

I, L.B. Spencer, being first duly sworn, depose and say that this map has been correctly drawn to the designated scale from the field notes of a survey made by me between the 18th and 28th days of August, 1948; that it truly and correctly represents the location and extent of the proposed works used to divert the water from Stone Cabin Spring, in Esmeralda County, by E.L. Cord for Stockwatering purposes. That the location of the Point of Diversion, location and size of diversion works and all other works are fully and correctly shown.

[signature]
State Water Right Surveyor.

Subscribed and sworn to before me this 13th day of September 1948

[signature]
Notary Public in and for Mineral County, Nevada.

My commission expires July 7th 1951

SCALE IN FEET
0 500 1000 2000 3000 4000 5000

FILED
September 16, 1948
STATE WATER RIGHT SURVEYOR

MAP
TO ACCOMPANY APPLICATION TO APPPOPRIATE WATER FOR STOCKWATERING BY E.L. CORD

FROM STONE CABIN SPRINGS IN ESMERALDA COUNTY, NEV.

SCALE 1"=1000 FT. SURVEYED AUG 18-28 1948

BY L.B. SPENCER
STATE WATER RIGHT SURVEYOR

38439 12602