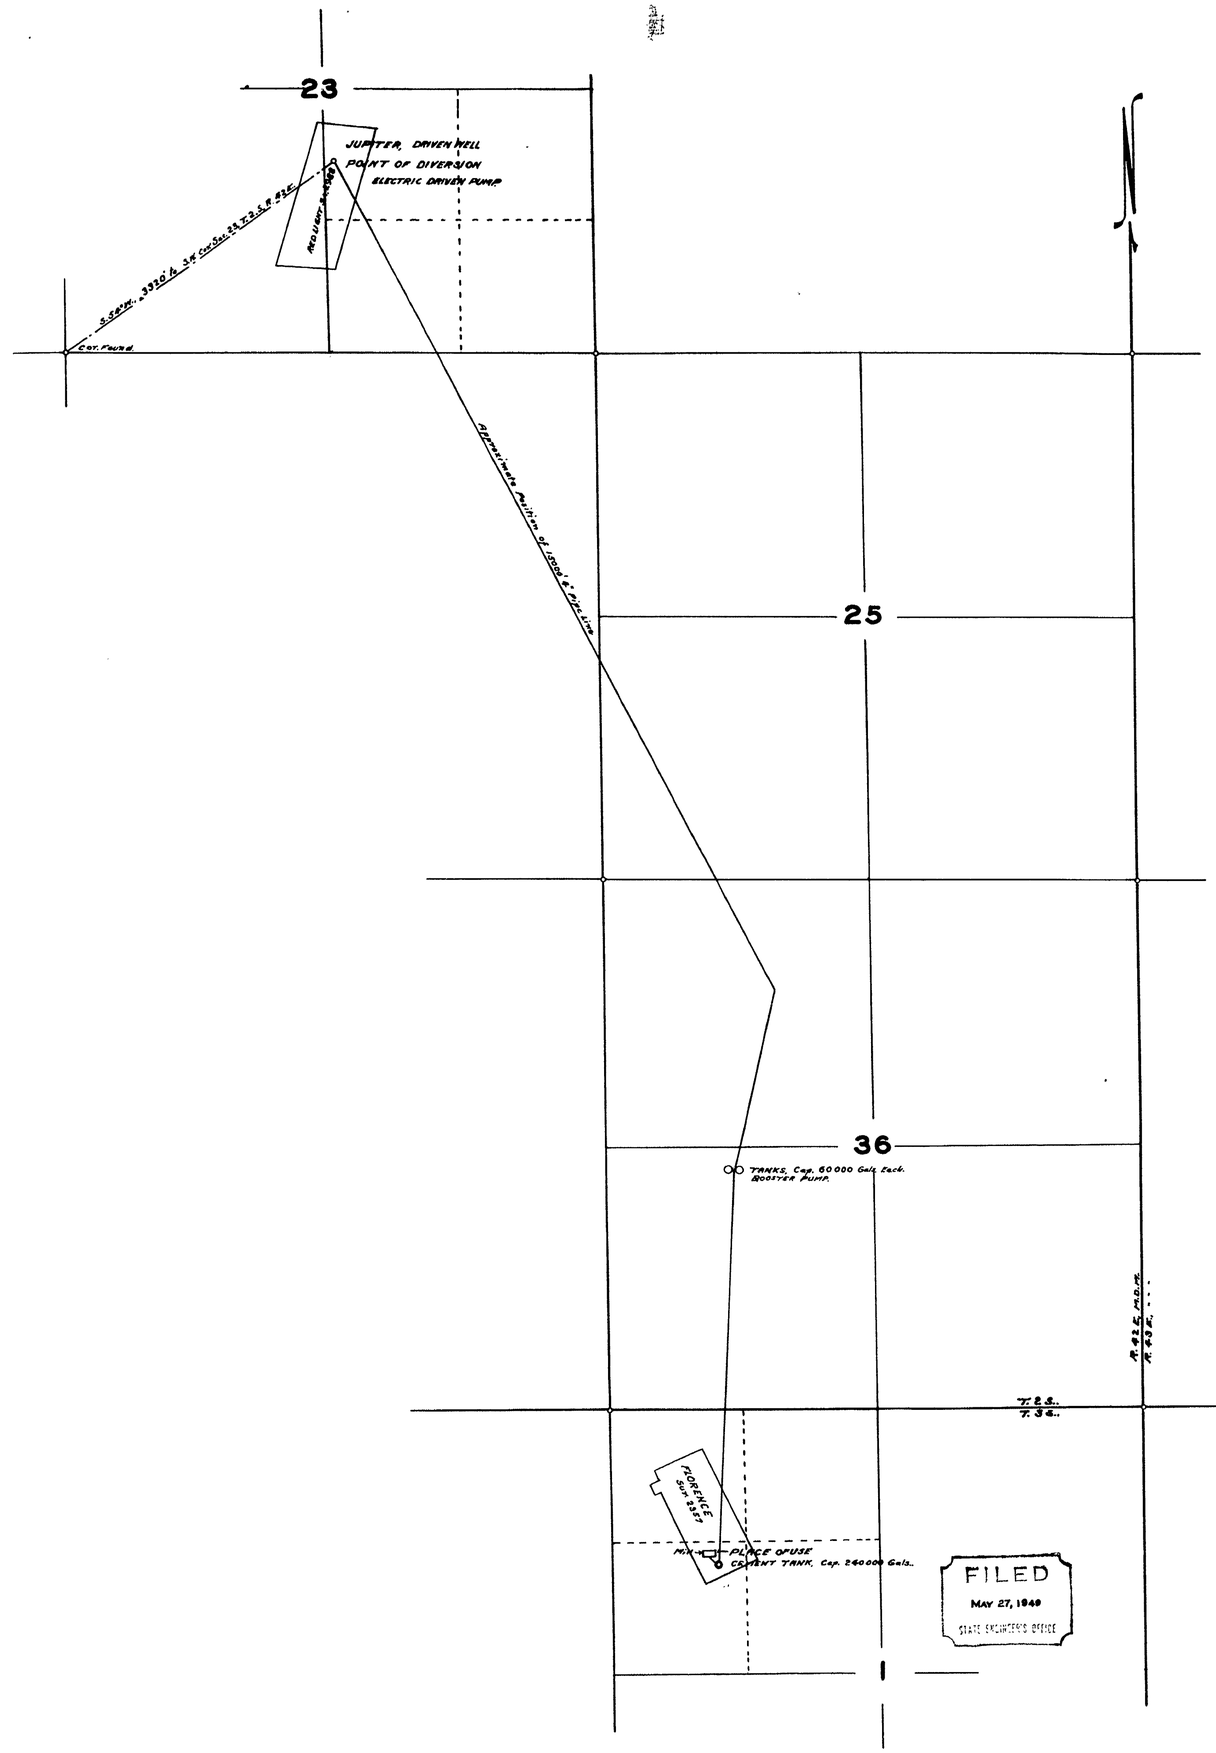

FILED
MAY 27, 1949
STATE ENGINEER'S OFFICE

STATE OF NEVADA,
COUNTY OF ESMERALDA } ss.

I, Ed. S. Giles, being first duly sworn, depose and say that this map, consisting of one sheet, has been correctly drawn to the designated scale from field notes of a survey made by me, on the 5th day of May, 1949, that it truly and correctly represents the location and extent of the works used to divert water from an Underground Source in Esmeralda County, by Mark G. Bradshaw for Mining and Milling purposes: That the proposed point of diversion, the place and manner of use, the approximate position of the diverting conduit and the location and names of all other works or streams which are crossed by or connected with the said works, are fully and correctly designated thereon.

Ed. S. Giles

STATE WATER RIGHT SURVEYOR.

Subscribed and sworn to before me,
this 24th day of May, 1949.

Linda Baird
County Clerk.

Certificate No. 3873 Issued Oct. 5, 1952

SCALE 1 IN. = 800 FT.

0 FT. 800 1600 2400 3200

MAP TO ACCOMPANY
APPLICATION TO APPROPRIATE WATER
FOR
MINING AND MILLING
BY
MARK G. BRADSHAW
FROM
UNDERGROUND SOURCE.

12607