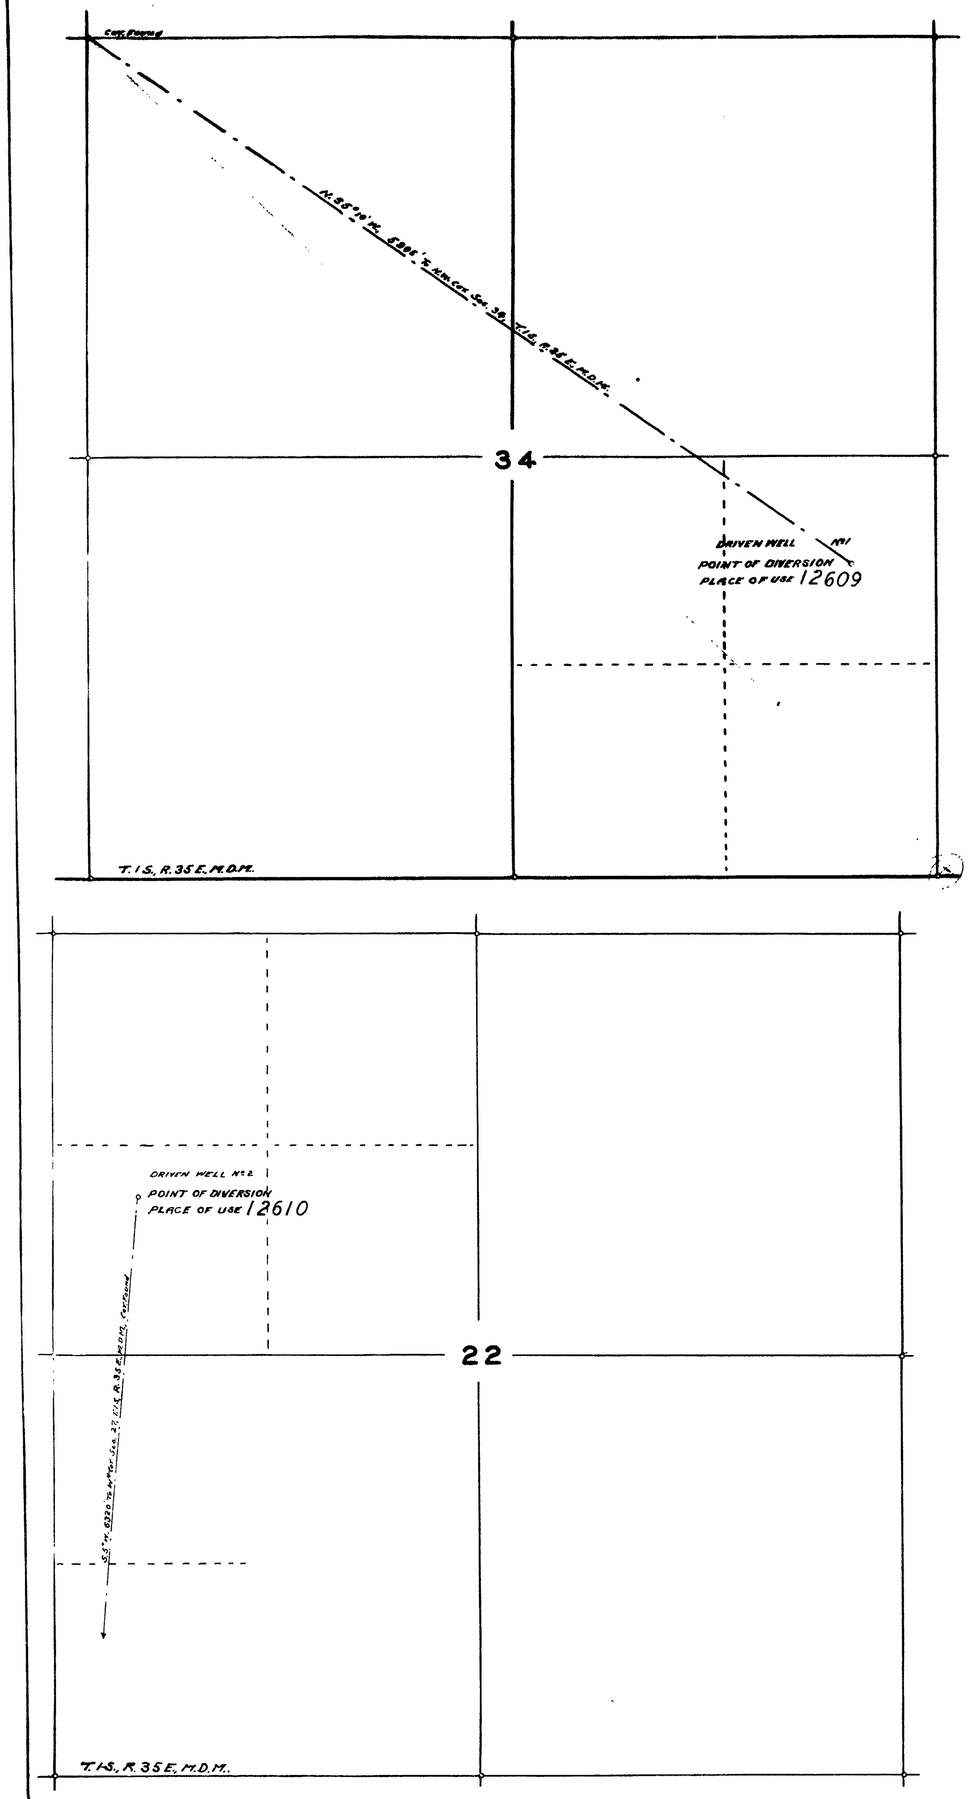

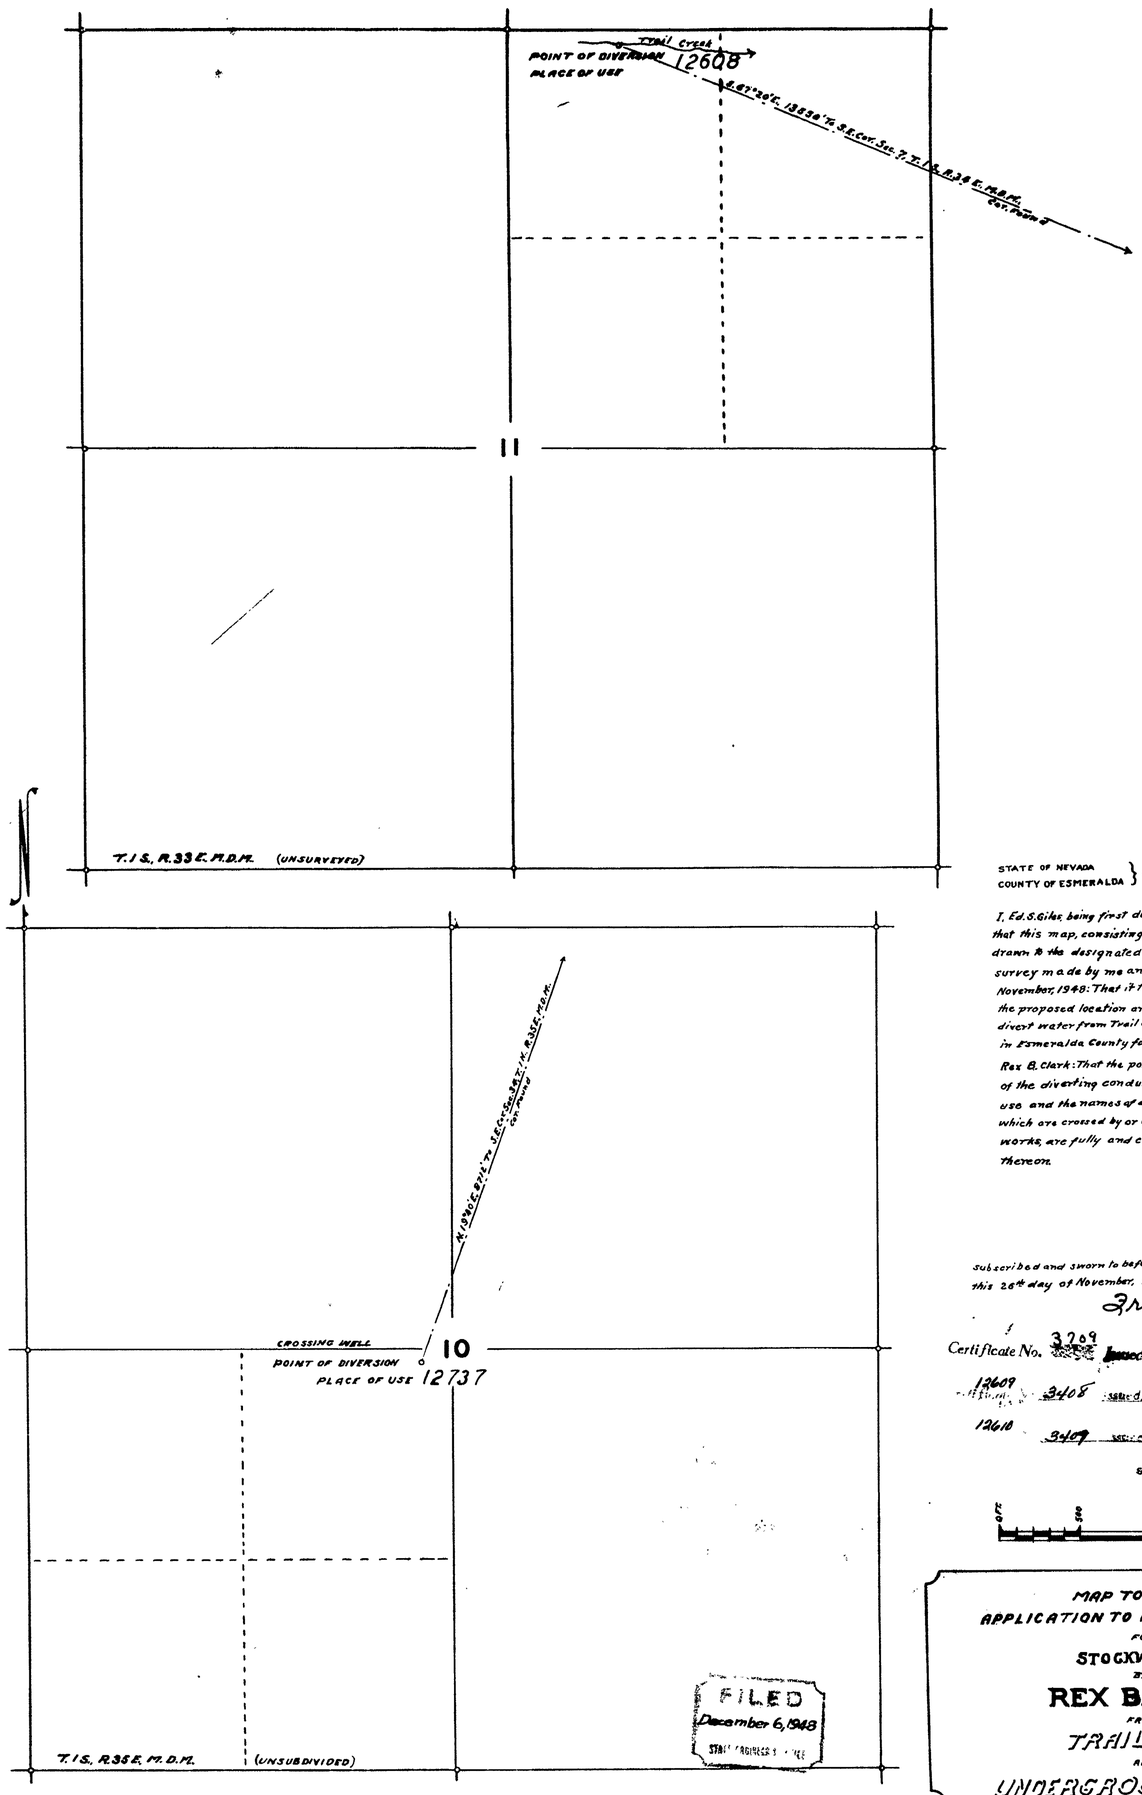

STATE OF NEVADA
COUNTY OF ESMERALDA } ss.

I, Ed. S. Giles, being first duly sworn, depose and say that this map, consisting of one sheet, has been correctly drawn to the designated scale from field notes of a survey made by me and completed on the 21st day of November, 1948: That it truly and correctly represents the proposed location and extent of the works used to divert water from Trail Creek and Underground sources in Esmeralda County for Stock watering purposes by Rex B. Clark: That the point of diversion, the location of the diverting conduit, the place and manner of use and the names of all other works or streams which are crossed by or connected with the said works, are fully and correctly designated thereon.

Ed. S. Giles

STATE WATER RIGHT SURVEYOR.

Subscribed and sworn to before me
this 26th day of November, 1948

Frances Carlson
County Clerk.

Certificate No. 3209 Issued Oct. 30, 1951

12609 3408 Issued Feb. 20, 1958 for 0.016 cfs for Stock

12610 3409 Issued Feb. 20, 1958 for 0.016 cfs for Stock

SCALE

0 FT. 500 1000 1500 2000

FILED
December 6, 1948
STATE ENGINEER'S OFFICE

MAP TO ACCOMPANY
APPLICATION TO APPROPRIATE WATER
FOR
STOCKWATERING
BY
REX B. CLARK
FROM
TRAIL CREEK
AND
UNDERGROUND SOURCE.

12608–12609–12610–12737