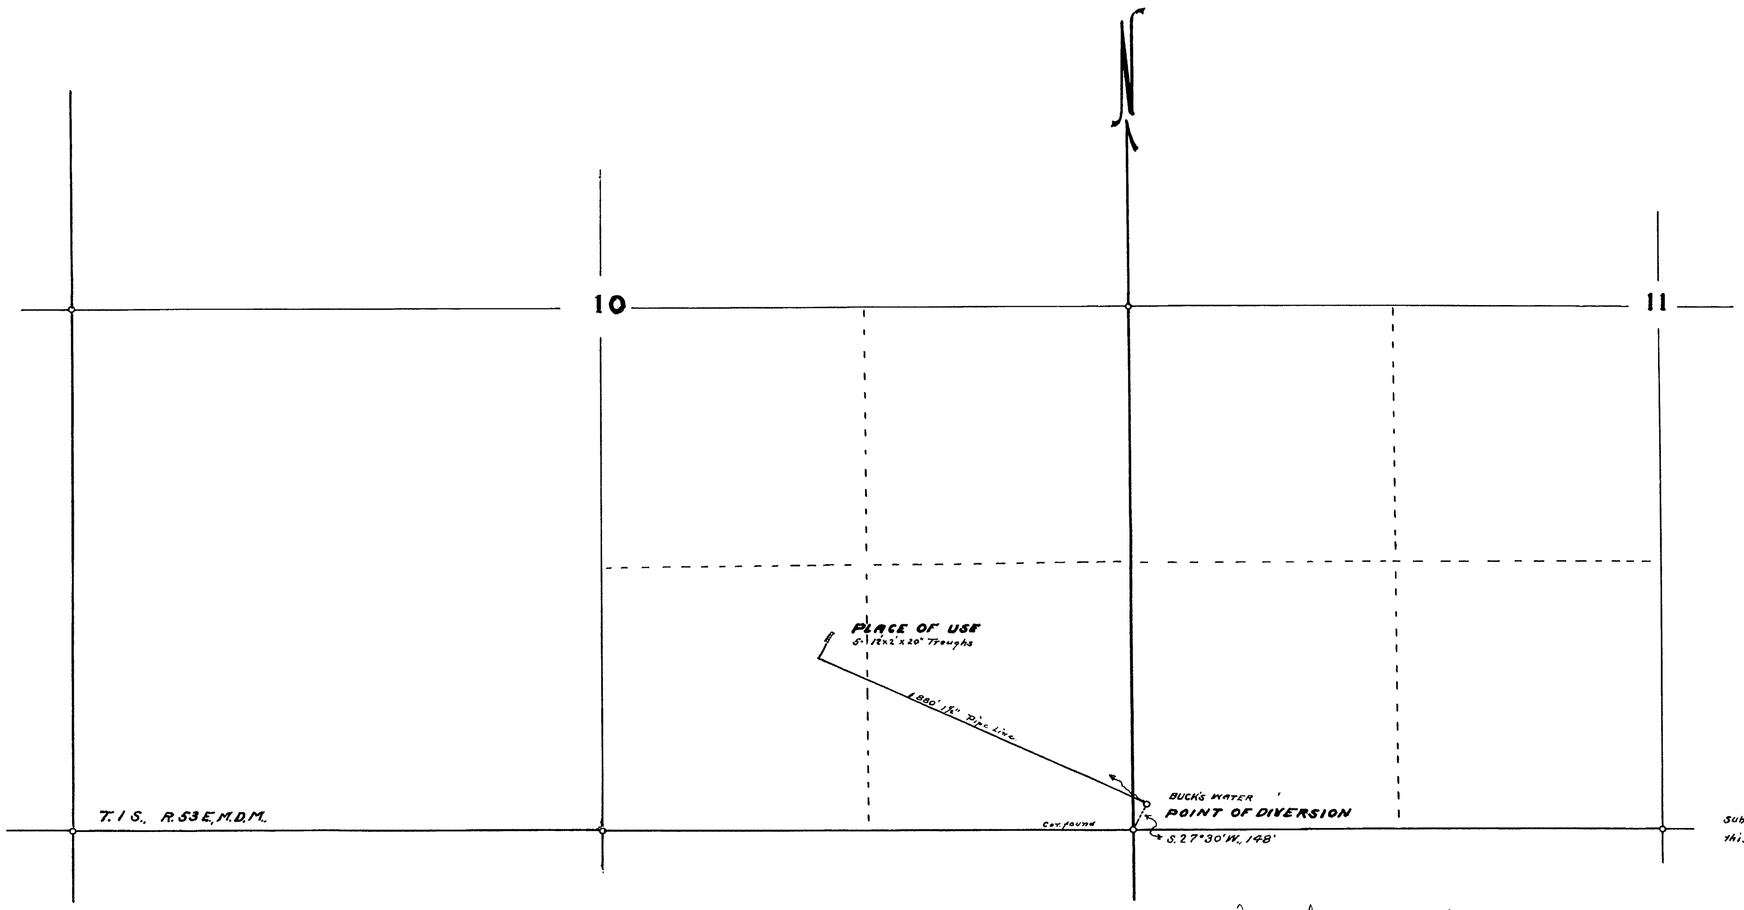

STATE OF NEVADA
COUNTY OF ESMERALDA } ss.

I, Ed. S. Giles, being first duly sworn, depose and say that this map, consisting of one sheet, has been correctly drawn to the designated scale from field notes of a survey made by me on the 8th day of May 1947: That it truly and correctly represents the proposed location and extent of the works used to divert water from Buck's Water in Nye County by Fallini Brothers for stock watering: That the point of diversion the location and size of the diverting conduit, the place and manner of use, and the location and names of all other streams or works which are crossed by or connected with the said works, are fully and correctly designated thereon.

Ed. S. Giles
STATE WATER RIGHT SURVEYOR

Subscribed and sworn to before me this 14th day of September, 1948

Frances Carlson
COUNTY CLERK

Map not complete in that it does not show the location of the former point of diversion and place of use of water of Cert No 3105 permit No 11861, which shows P. of D. in SW1/4 SW1/4 Section 11, T. 2 N., R 53 E M. D B + M. and the place of use in SW1/4 SE1/4 Section 10 T. 2 N., R. 53 E., M. D. B. + M. Filed.

SCALE 1 IN = 400 FT.

0 FT. 400 800 1200 1600

3325 Issued Dec. 14, 1949 for 0.032 c.f.s. for Stock.

FILED
October 7, 1948

MAP TO ACCOMPANY APPLICATION No 12613
BY

FALLINI BROTHERS

TO CHANGE THE POINT OF DIVERSION AND THE PLACE OF USE OF THE WATERS UNDER APPLICATION No 11861. FROM

BUCK'S WATER

12613