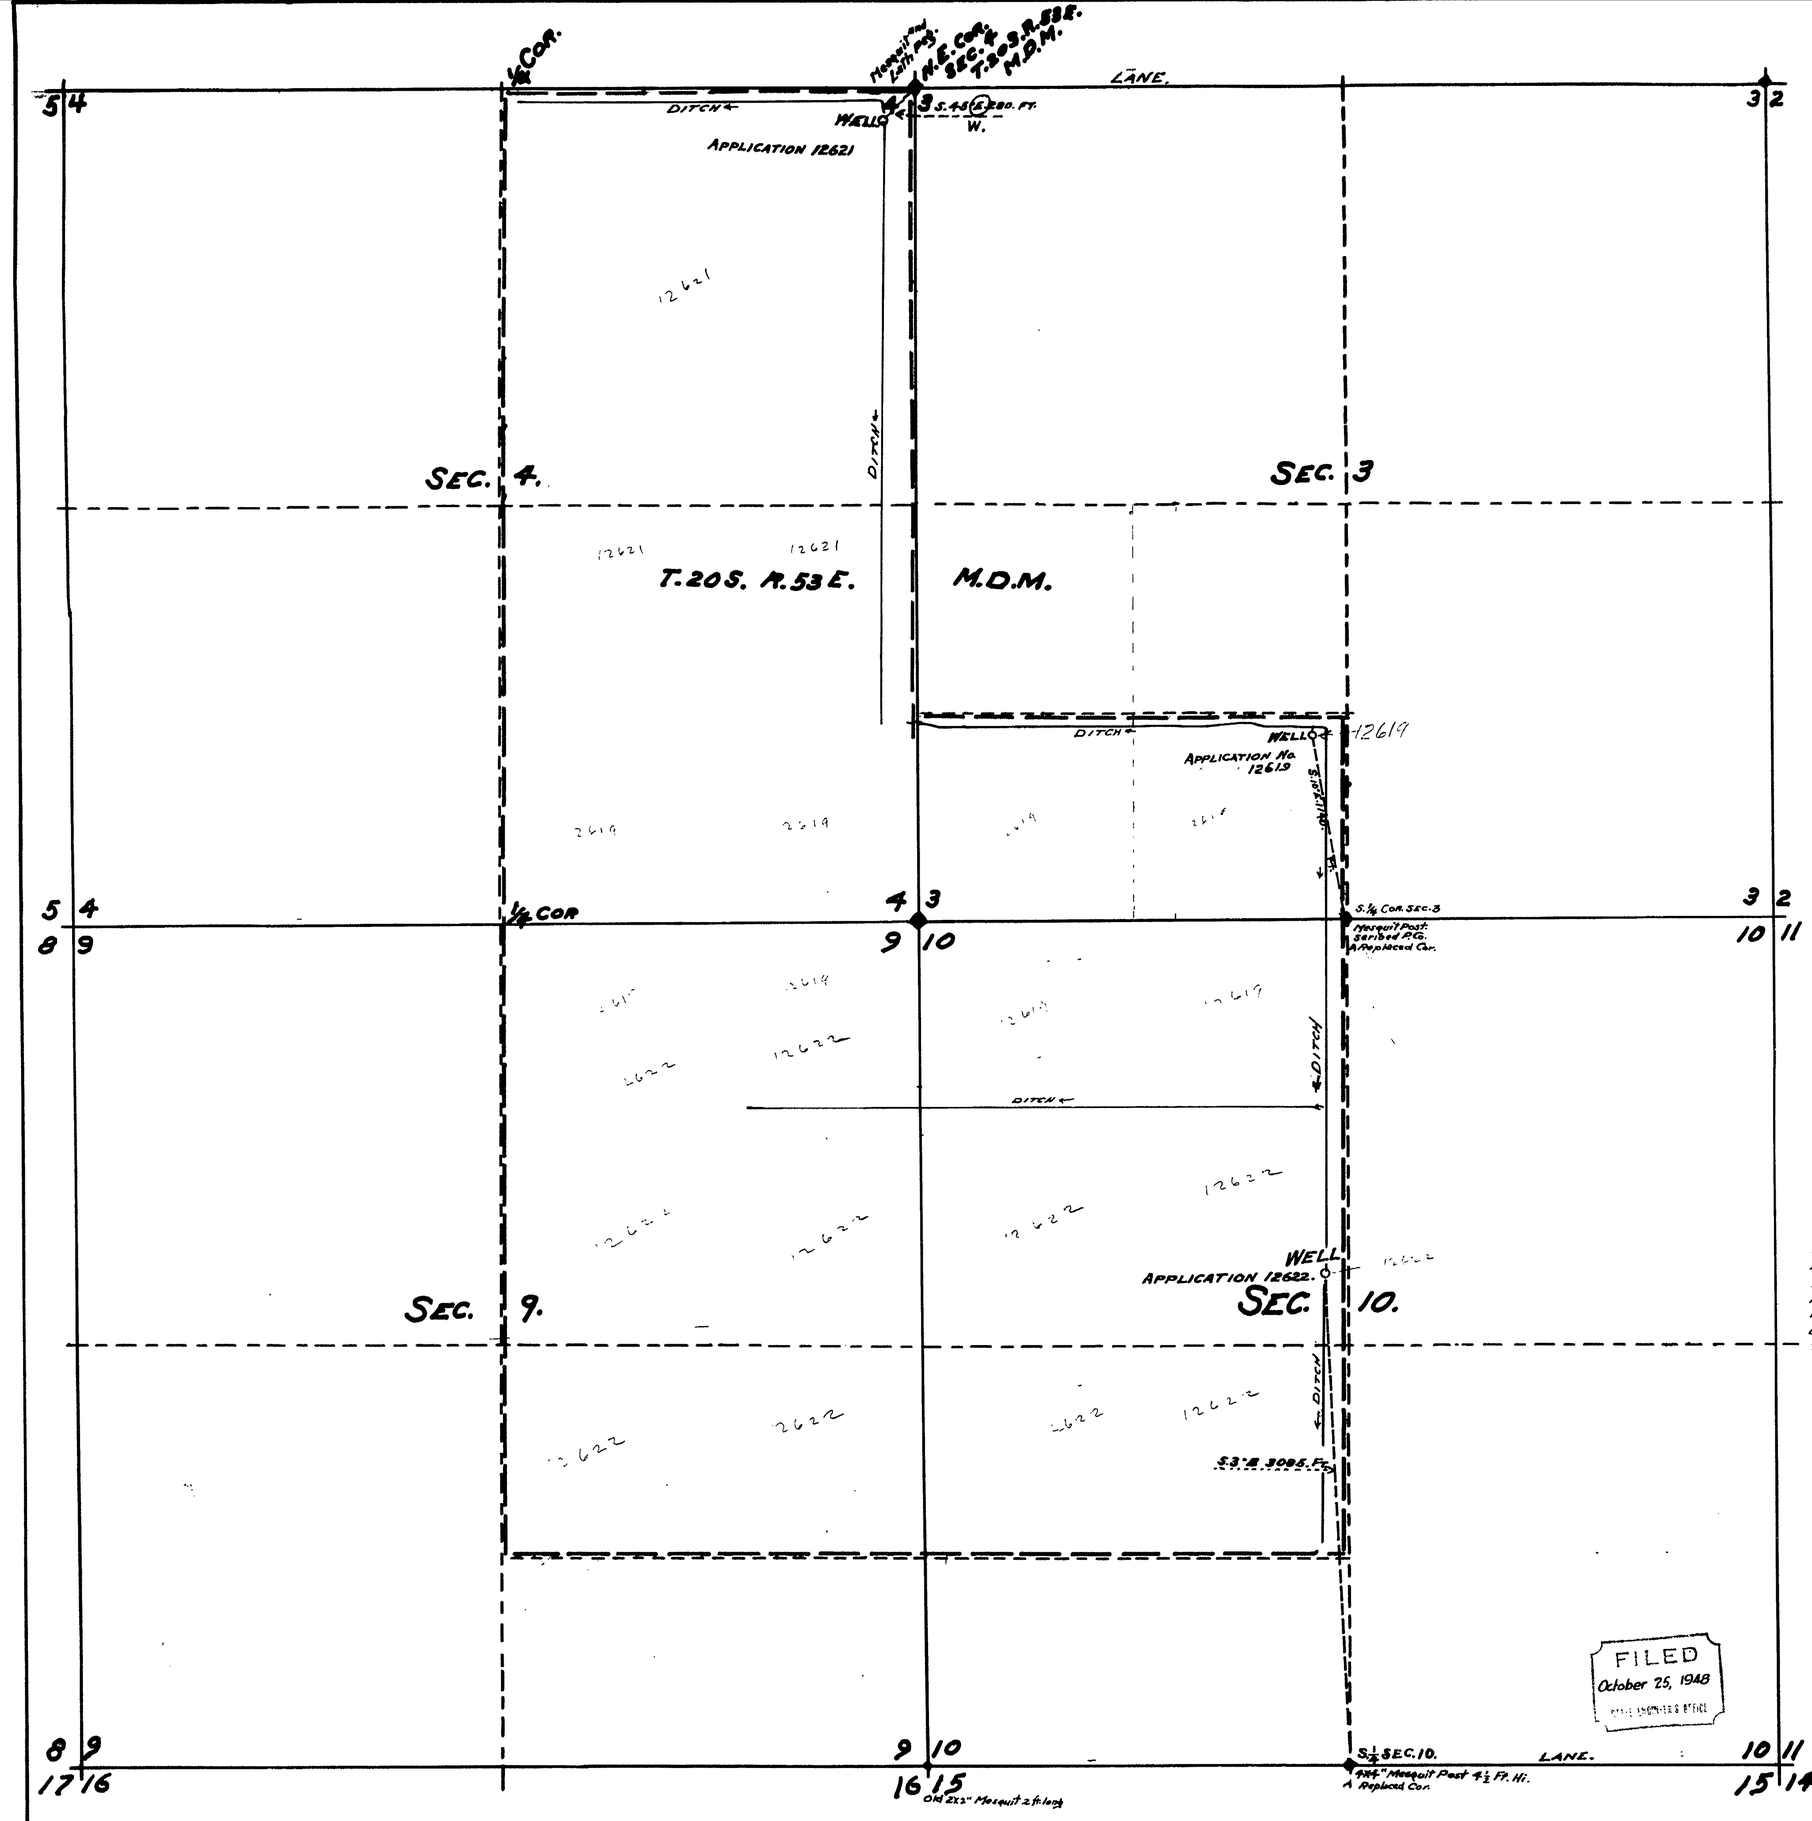

STATE OF NEVADA,
COUNTY OF NYE, } SS.

I, Charles G. Walker, being first duly sworn, depose and say that this map, has been correctly drawn to the designated scale from field notes of a survey made by me Sept. 6, 1948. that it truly and correctly represents the proposed location and extent of the works, used to divert water from an underground source in Nye County, by J.D. Murphy, for Domestic and Irrigation purposes. That the proposed point of diversion, the approximate location and size of the diverting channel, all reservoirs or basins, the location and names of all other works which will cross or connect with the proposed works, and the boundary of all lands, showing by 10 acre or legal subdivisions the areas proposed to be irrigated, are fully and correctly designated thereon.

Charles G. Walker
State Water Right Surveyor.

Subscribed and sworn to before me this 19 day of October 1948.

Noreeley M. Andre
Notary Public in and for Nye County, Nevada.

SCALE 1 IN. = 500. FT.

0 1000. 2000.

FILED
October 25, 1948
STATE ENGINEER'S OFFICE

MAP TO ACCOMPANY,
No. 12619,
APPLICATIONS, No. 12621 AND No. 12622 TO
DRILL FOR AND APPROPRIATE WATER
FOR DOMESTIC AND IRRIGATION PURPOSES
BY J.D. MURPHY
FROM UNDERGROUND WATERS.

Page 12619 – 12621 – 12622

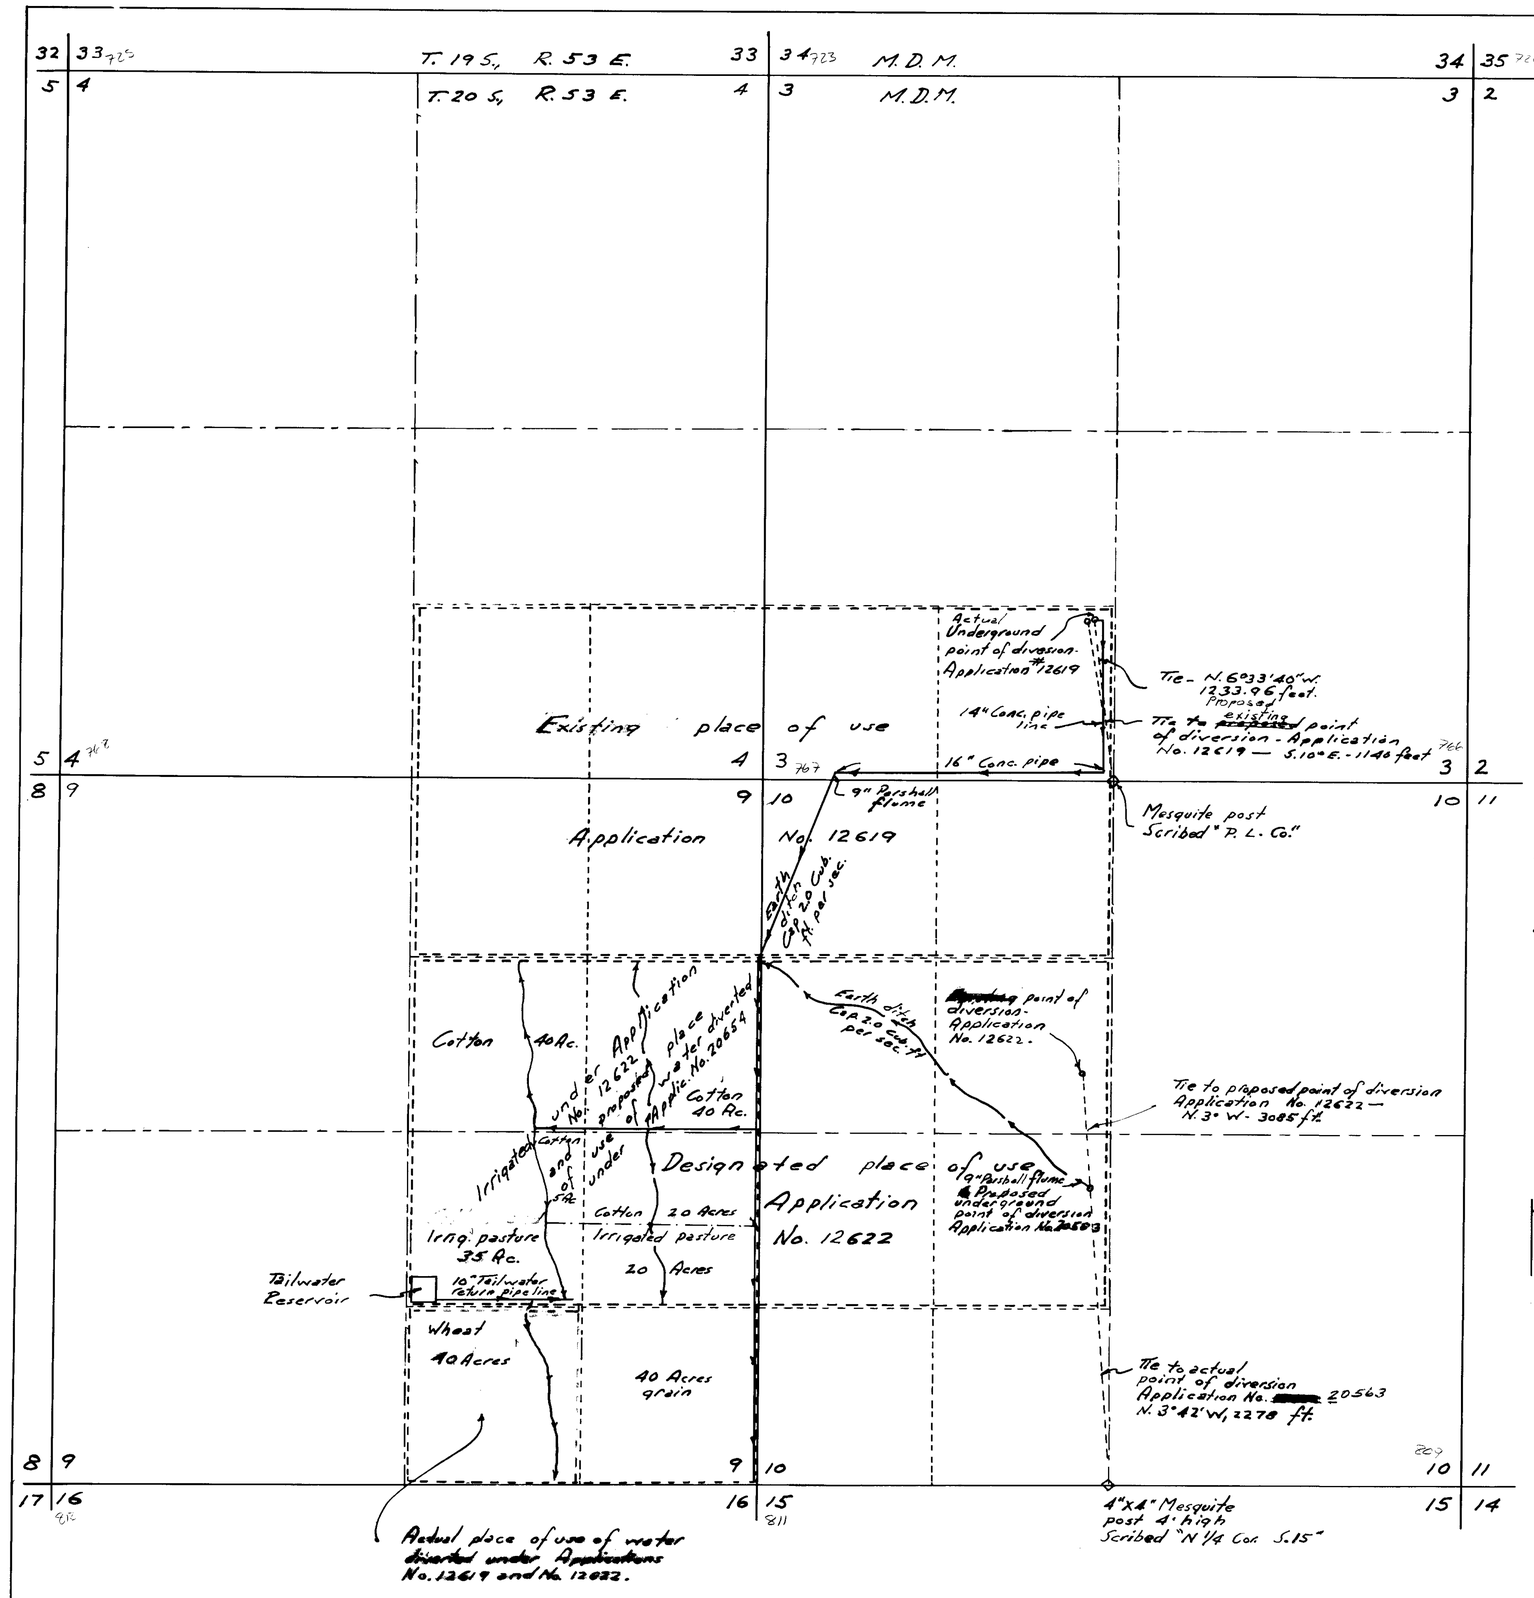

Note: Ditches shown may be periodically destroyed to facilitate harvesting or to control weeds.

CULTURAL MAP TABULATION

Sec.	Sub-division	Township	Range	Cultiv. Acres	Disc. of Culture	Date of first cult.
9	S.E.1/4 of N.E.1/4	20 S.	53 E.	40	Cotton	
9	S.W.1/4 of N.E.1/4	20 S.	53 E.	40	Cotton	
9	N.E.1/4 of S.E.1/4	20 S.	53 E.	20	Cotton	
9	N.W.1/4 of S.E.1/4	20 S.	53 E.	35	Irrig. Pasture	
9	S.W.1/4 of S.E.1/4	20 S.	53. E.	40	Wheat	
9	N.E.1/4 of S.E.1/4	20 S.	53. E.	20	Pasture	
9	N.W.1/4 of S.E.1/4	20 S.	53. E.	5	Cotton	
9	S.E.1/4 of S.E.1/4	20 S.	53 E.	40	Grain	

240

State of Nevada }
County of Nye }

I, Ernest B. Pechstein, being first duly sworn, depose and say that this map, consisting of one sheet, has been correctly drawn to the designated scale from field notes of a survey made by me, (or under my supervision and direction) between the seventh day of November and the sixteenth day of November, 1962 that it truly and correctly represents the location and extent of the works used to divert water from underground sources in Nye County by Robert H. Ruud under Applications No. 12619 and 12622. That the points of diversion, the location, size of diverting channel, location and description of all measuring devices the location and extent of lands owned or controlled by the applicant upon which water applied for under Applications No. 12619 and 12622 is used together with the area and kind of culture in each 40 Acre subdivision, and the location and names of all other works or streams which are crossed by or connected with said works are fully and correctly designated thereon.

Ernest B. Pechstein
State Water Right Surveyor

Subscribed and sworn to before me this 28th day of August 1962
Notary Public in and for Nye County, Nevada

George A. Slater

My commission expires July 11, 1965

0 100 200 300 400 500 600 1200 1800 2400
Scale — 1" = 600'

DEC 12, 1963

MAP

To support application to change point of diversion of Application No. 12622 and place of use of Application No. 12619. for Irrigation

By Robert H. Ruud from underground sources.

21685 21686 12622 12619 FILE UNDER