T. 28-29 S., R. 63 E., M.D.B.&M.

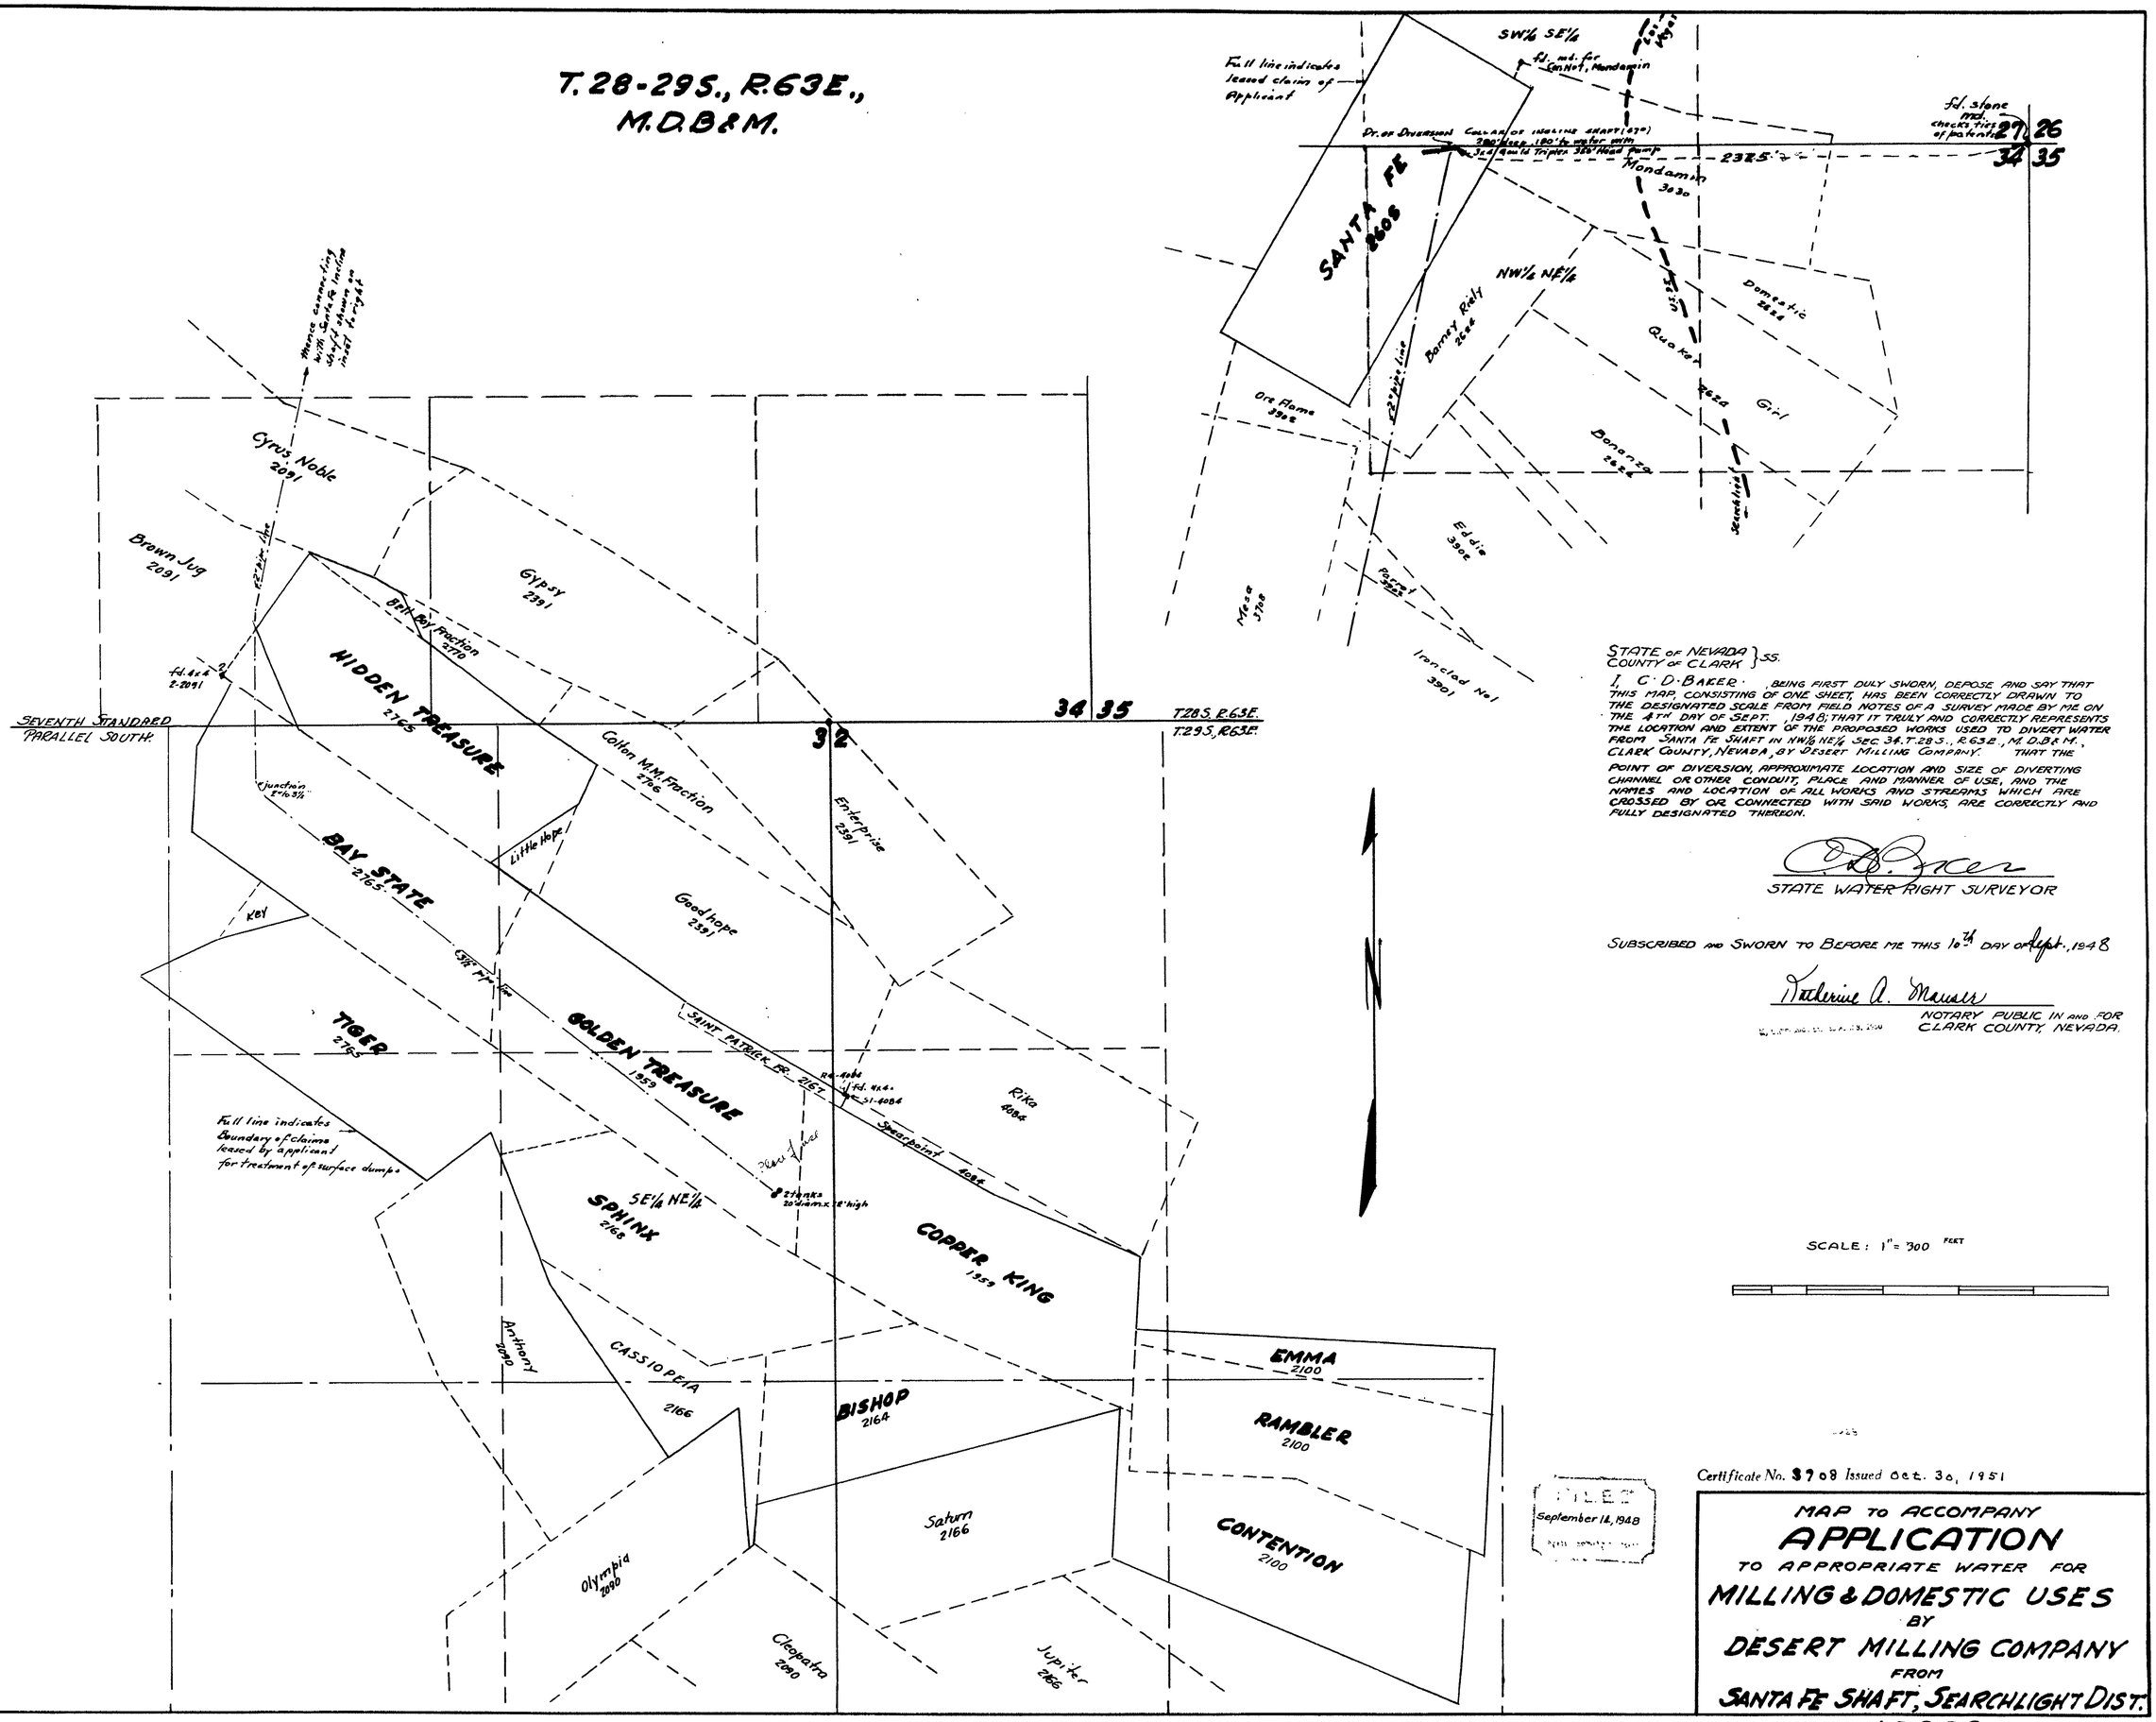

STATE OF NEVADA }
COUNTY OF CLARK } SS.

I, C. D. BAKER, BEING FIRST DULY SWORN, DEPOSE AND SAY THAT THIS MAP, CONSISTING OF ONE SHEET, HAS BEEN CORRECTLY DRAWN TO THE DESIGNATED SCALE FROM FIELD NOTES OF A SURVEY MADE BY ME ON THE 4TH DAY OF SEPT. 1948; THAT IT TRULY AND CORRECTLY REPRESENTS THE LOCATION AND EXTENT OF THE PROPOSED WORKS USED TO DIVERT WATER FROM SANTA FE SHAFT IN NW¼ NE¼ SEC. 34, T. 28 S., R. 63 E., M.D.B.&M., CLARK COUNTY, NEVADA, BY DESERT MILLING COMPANY. THAT THE POINT OF DIVERSION, APPROXIMATE LOCATION AND SIZE OF DIVERTING CHANNEL OR OTHER CONDUIT, PLACE AND MANNER OF USE, AND THE NAMES AND LOCATION OF ALL WORKS AND STREAMS WHICH ARE CROSSED BY OR CONNECTED WITH SAID WORKS, ARE CORRECTLY AND FULLY DESIGNATED THEREON.

C. D. Baker
STATE WATER RIGHT SURVEYOR

SUBSCRIBED AND SWORN TO BEFORE ME THIS 16th DAY OF Sept., 1948

Katherine A. Massey
NOTARY PUBLIC IN AND FOR CLARK COUNTY, NEVADA.

SCALE: 1" = 300 FEET

FILED
September 14, 1948

Certificate No. 3708 Issued Oct. 30, 1951

MAP TO ACCOMPANY
APPLICATION
TO APPROPRIATE WATER FOR
MILLING & DOMESTIC USES
BY
DESERT MILLING COMPANY
FROM
SANTA FE SHAFT, SEARCHLIGHT DIST.

12628