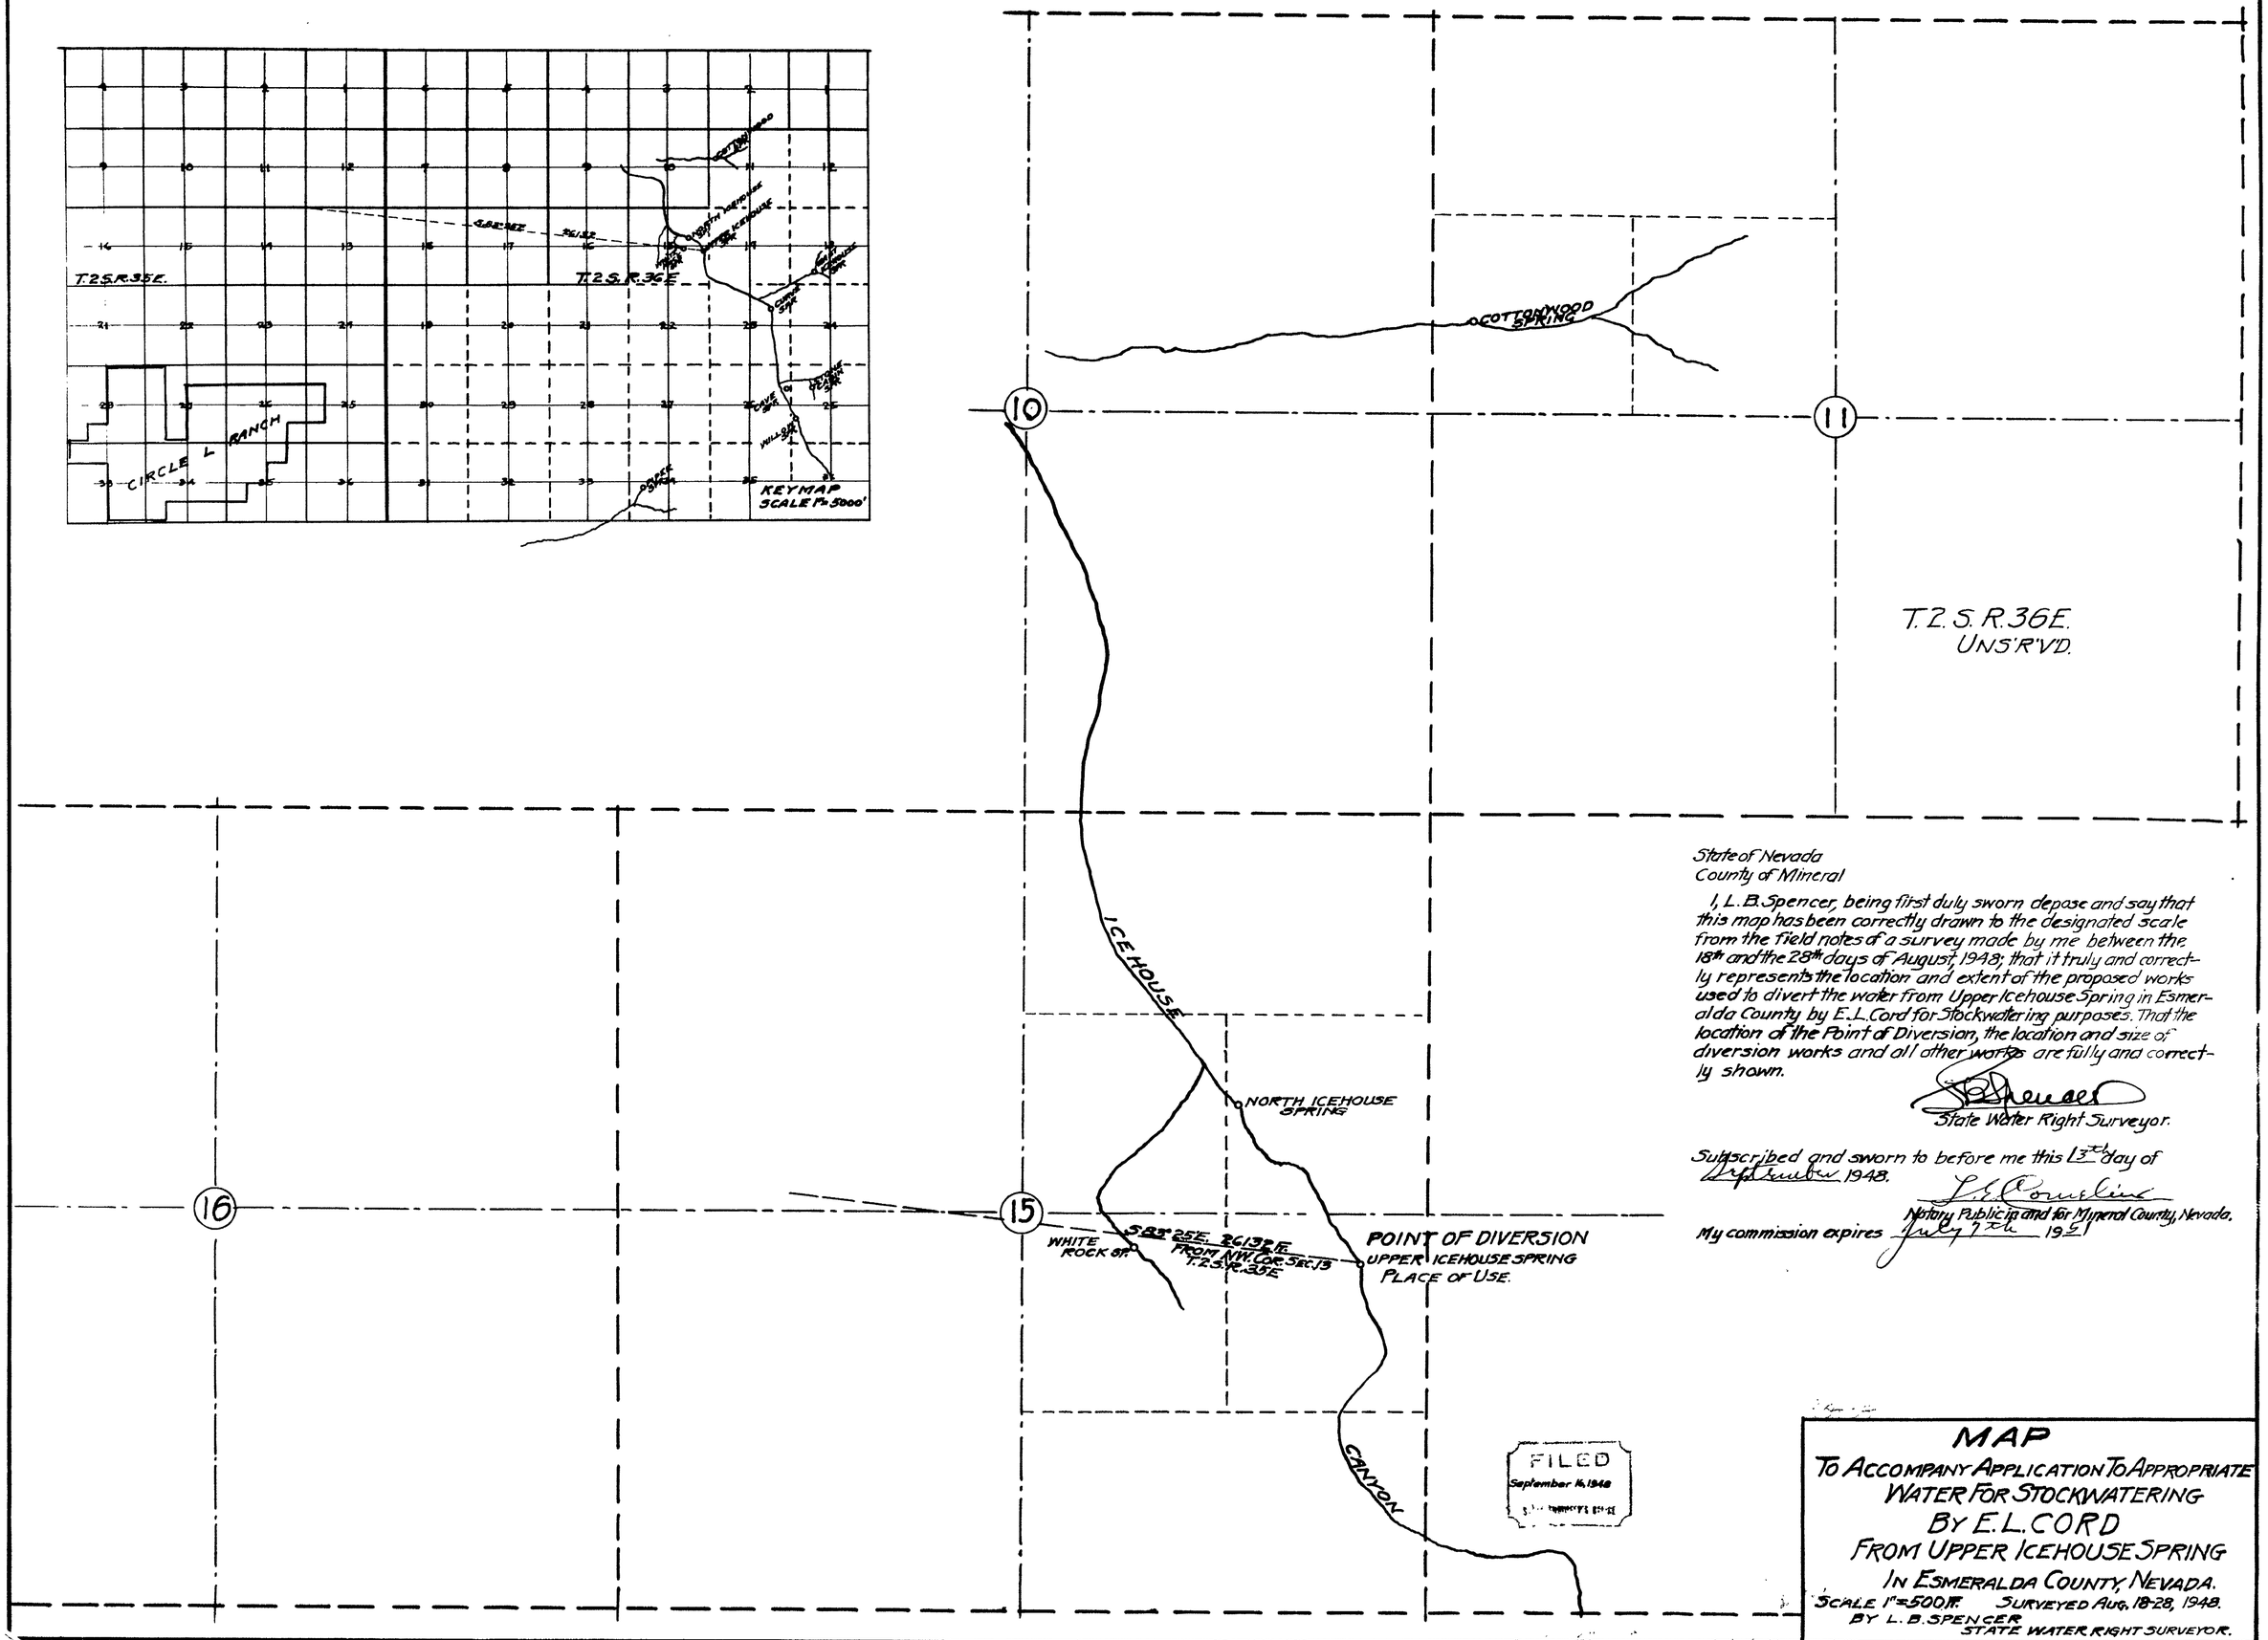

State of Nevada
County of Mineral

I, L. B. Spencer, being first duly sworn depose and say that this map has been correctly drawn to the designated scale from the field notes of a survey made by me between the 18th and the 28th days of August, 1948; that it truly and correctly represents the location and extent of the proposed works used to divert the water from Upper Icehouse Spring in Esmeralda County by E. L. Cord for Stockwatering purposes. That the location of the Point of Diversion, the location and size of diversion works and all other works are fully and correctly shown.

L. B. Spencer
State Water Right Surveyor.

Subscribed and sworn to before me this 13th day of September 1948.

L. A. Pomeline
Notary Public in and for Mineral County, Nevada.

My commission expires July 7th 1951

MAP

TO ACCOMPANY APPLICATION TO APPROPRIATE WATER FOR STOCKWATERING
BY E. L. CORD
FROM UPPER ICEHOUSE SPRING
IN ESMERALDA COUNTY, NEVADA.

SCALE 1"=500 ft. SURVEYED AUG. 18-28, 1948.
BY L. B. SPENCER
STATE WATER RIGHT SURVEYOR.

38434 12635