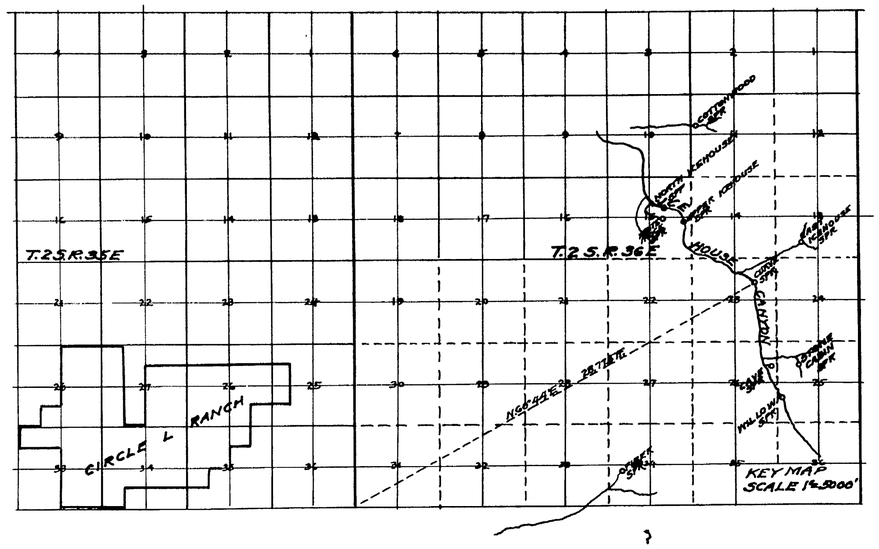

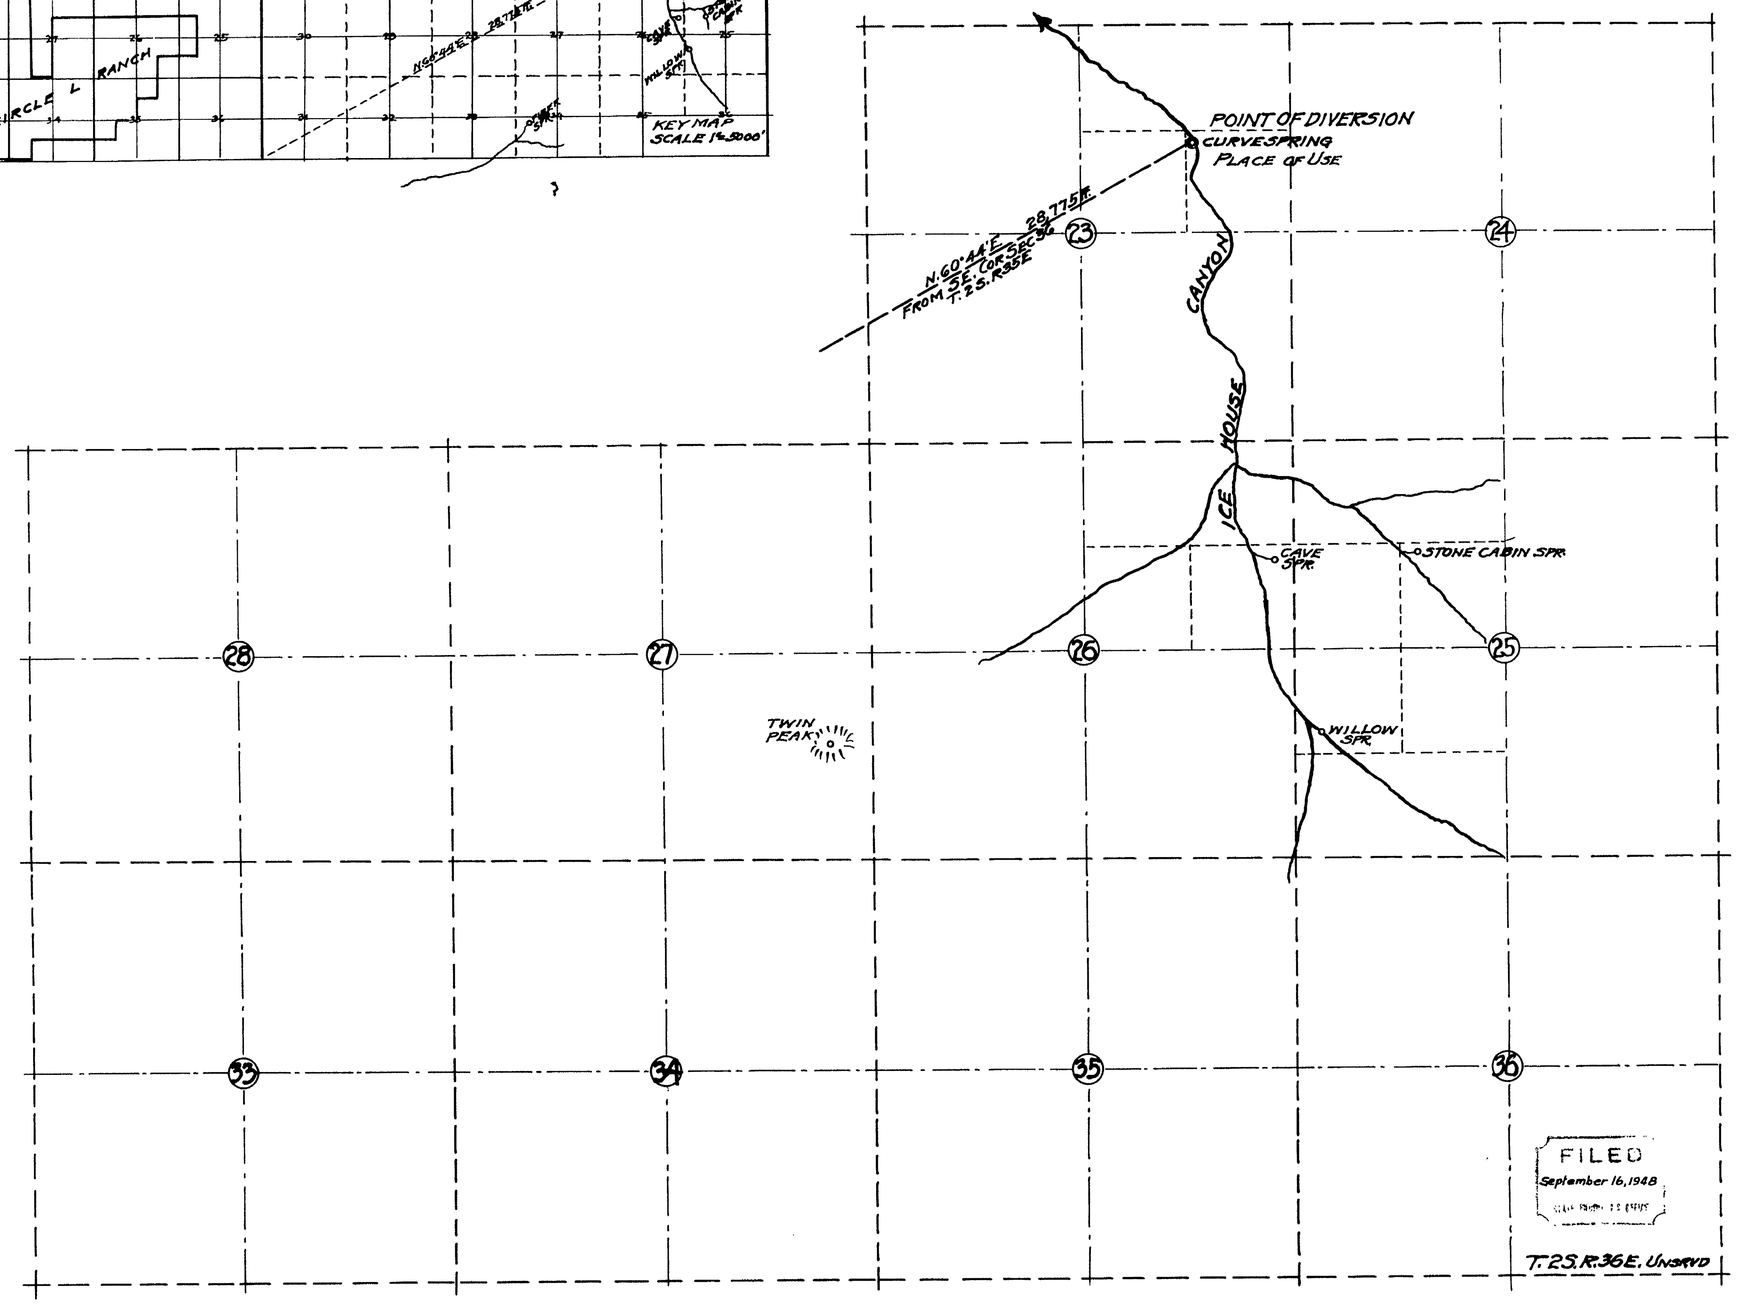

State of Nevada }
County of Mineral } ss.

I, L. B. Spencer, being first duly sworn, depose and say that this map has been correctly drawn to the designated scale from the field notes of a survey made by me between the 18th and 28th days of August, 1948; that it truly and correctly represents the location and extent of the proposed works used to divert the water from Curve Spring, in Esmeralda County by E. L. Cord, for Stockwatering purposes. That the location of the Point of Diversion, the location and size of diversion works and all other works are fully and correctly shown.

L. B. Spencer
State Water Right Surveyor.

Subscribed and sworn to before me this 1st day of September 1948.

P. E. Cornelius
Notary Public in and for Mineral County, Nevada.
My commission expires July 7th 1951

FILED
September 16, 1948

SCALE IN FEET
0 500 1000 2000 3000 4000 5000

MAP

TO ACCOMPANY APPLICATION TO APPROPRIATE WATER FOR STOCKWATERING BY E. L. CORD

FROM CURVE SPRING, IN ESMERALDA COUNTY,

SCALE 1"=1000ft SURVEYED AUG. 18-28, 1948

BY L. B. SPENCER
STATE WATER RIGHT SURVEYOR.

38432 12637