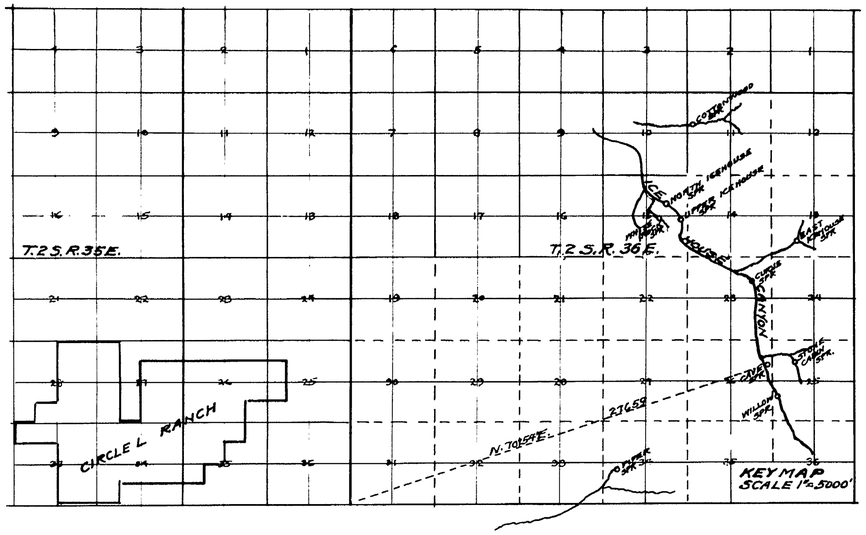

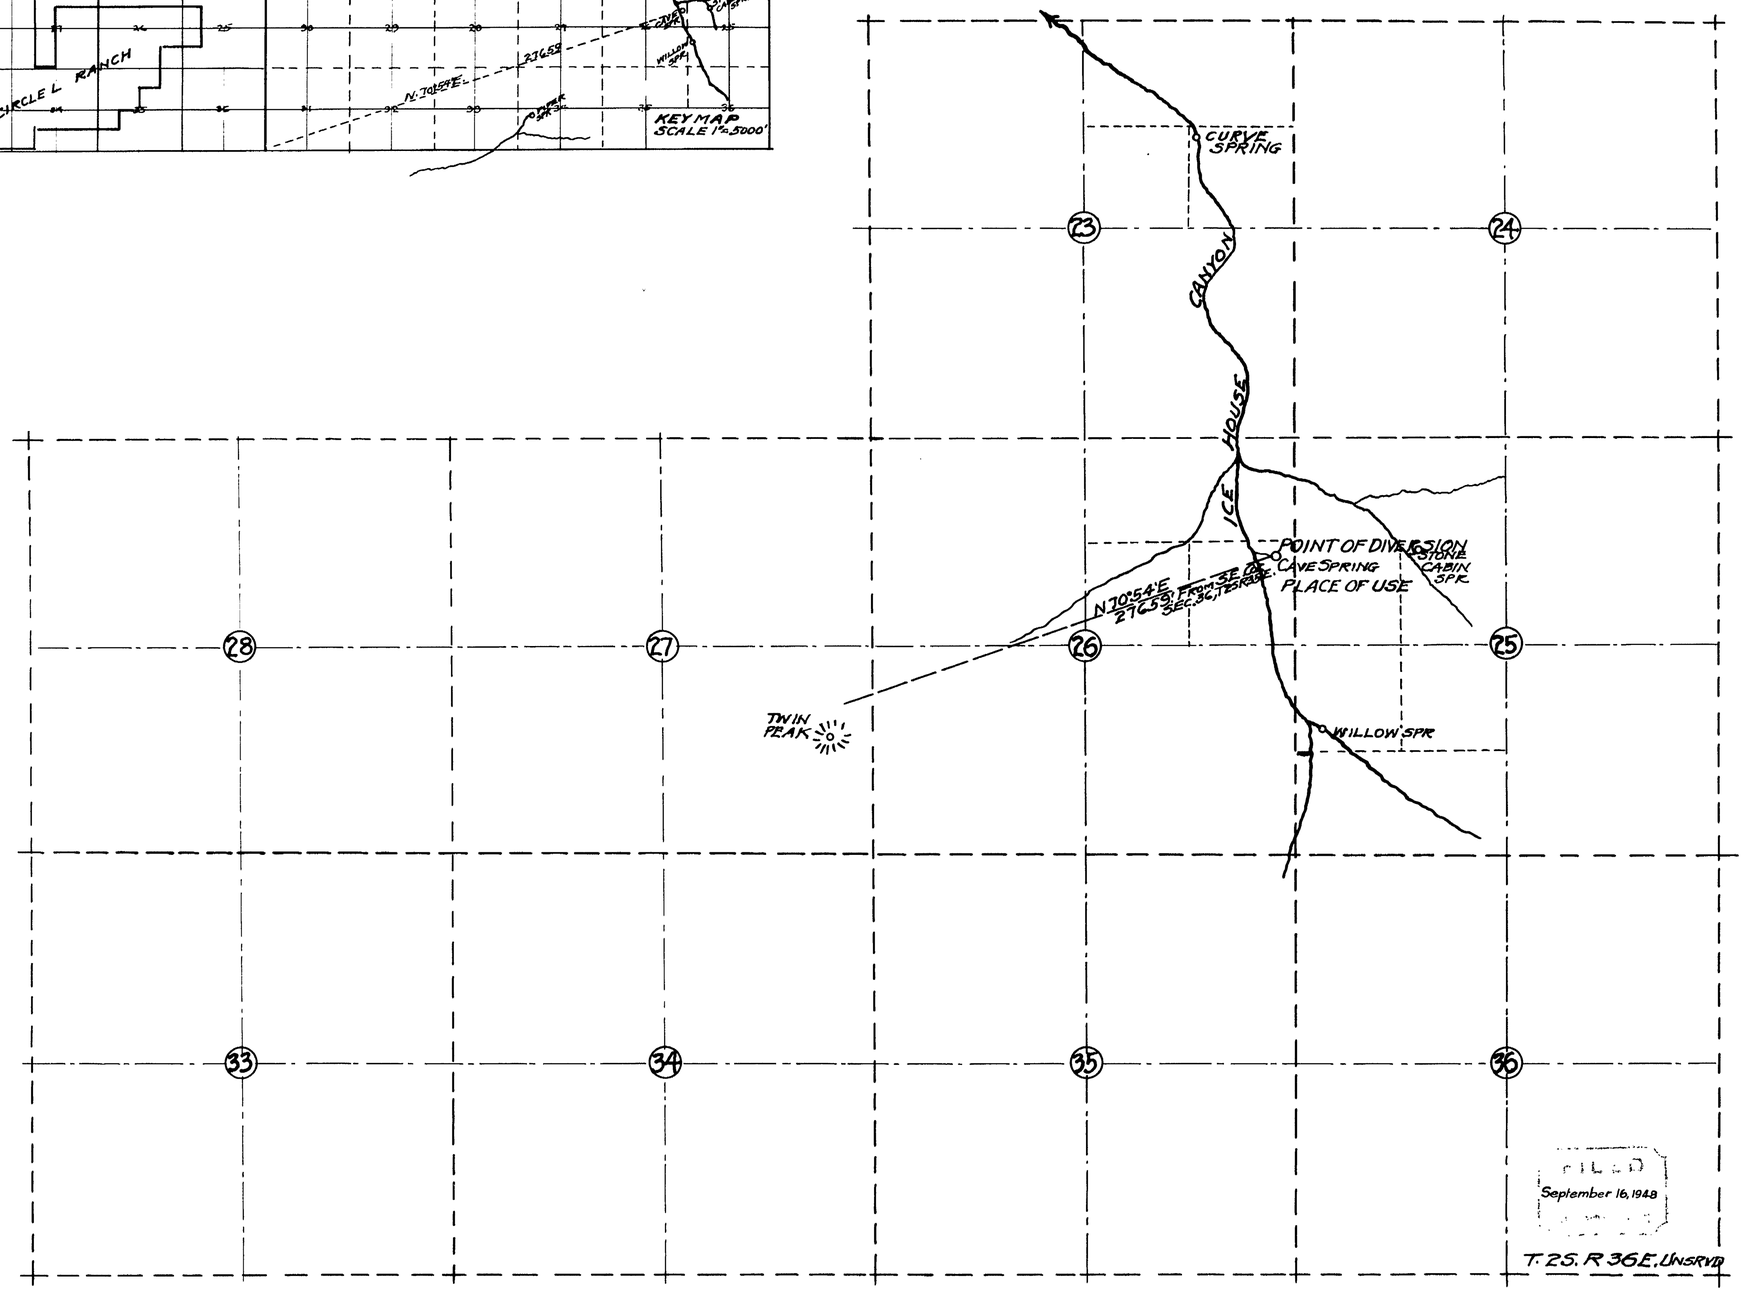

State of Nevada }ss.
County of Mineral }

I, L. B. Spencer, being first duly sworn, depose and say that this map has been correctly drawn to the designated scale from the field notes of a survey made by me between the 18th and 28th days of August, 1948; that it truly and correctly represents the location and extent of the proposed works used to divert the water from Cave Spring in Esmeralda County by E.L. Cord, for Stockwatering purposes. That the location of the Point of Diversion, the location and size of diversion works and all other works are fully and correctly shown.

State Water Right Surveyor.

Subscribed and sworn to before me this 13th day of September, 1948

Notary Public in and for Mineral County, Nevada

My commission expires July 7th 1951

SCALE IN FEET.

0 500 1000 2000 3000 4000 5000

FILED
September 16, 1948

MAP

To Accompany Application To Appropriate Water For Stockwatering

By E.L. CORD

From CAVE SPING

In ESMERALDA COUNTY, NEVADA

SCALE 1"=1000'F Surveyed Aug. 18-28, 1948

By L. B. SPENCER

State Water Right Surveyor.

38441 12638