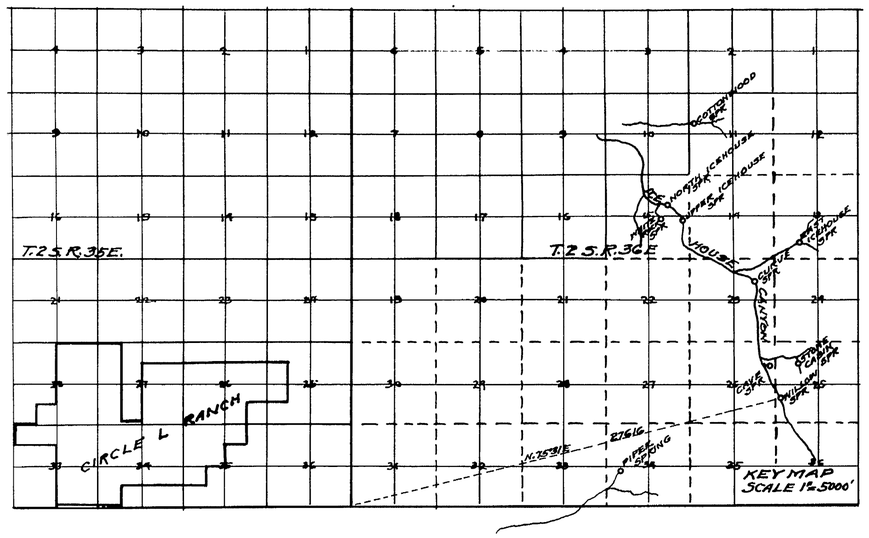

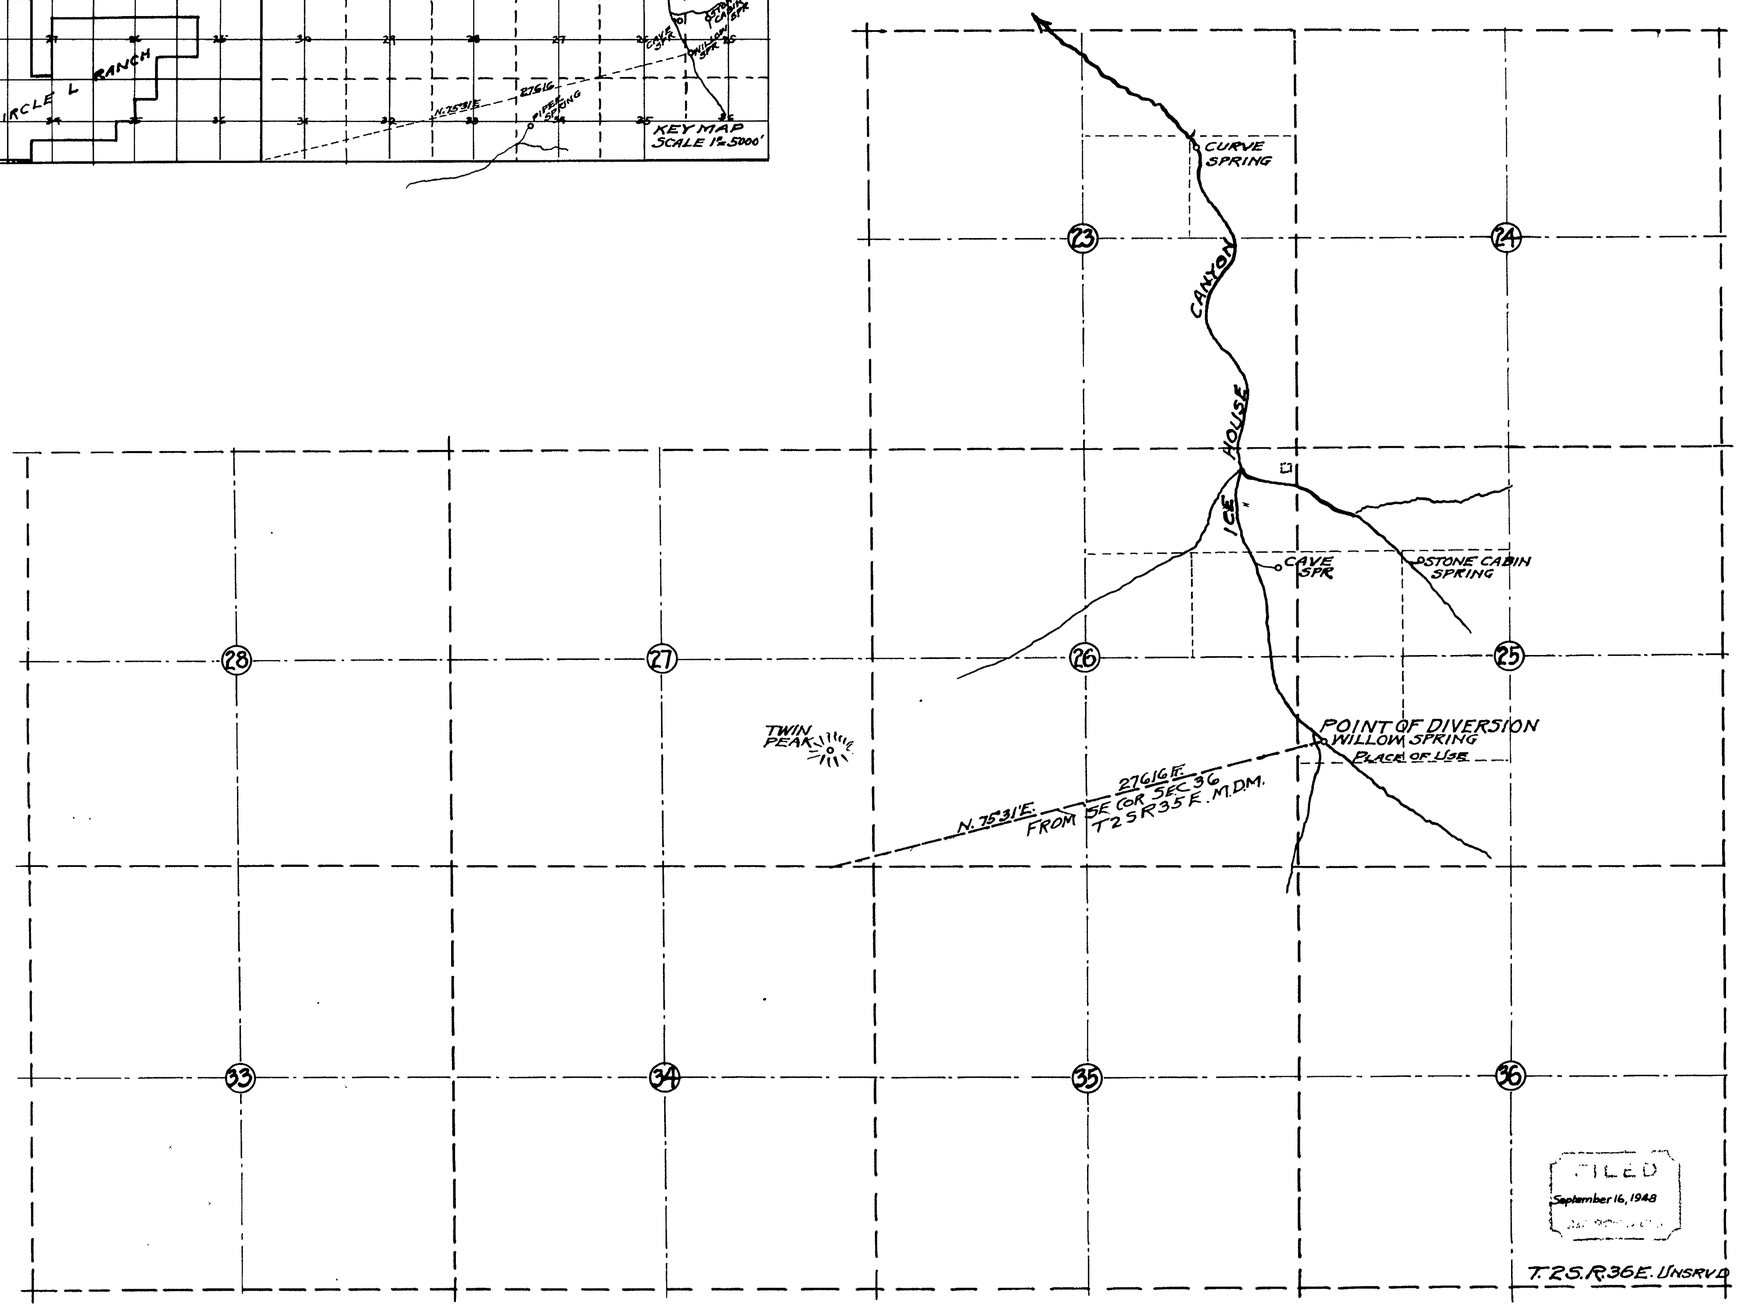

State of Nevada }
County of Mineral } ss.

I, L. B. Spencer, being first duly sworn depose and say that this map has been correctly drawn to the designated scale from the field notes of a survey made by me between the 18th and 28th days of August, 1948; that it truly and correctly represents the location and extent of the proposed works used to divert the water from Willow Spring, in Esmeralda County, by E. L. Cord, for Stockwatering Purposes. That the location of the Point of Diversion, the location and size of diversion works and all other works are fully and correctly shown.

L. B. Spencer
State Water Right Surveyor.

Subscribed and sworn to before me this 13th day of September 1948.

L. E. Courtline
Notary Public in and for Mineral County, Nevada
My commission expires July 7th 1951.

SCALE IN FEET
0 500 1000 2000 3000 4000 5000

MAP
To Accompany Application To Appropriate Water For Stockwatering
By E. L. CORD
From Willow Spring In Esmeralda County,

SCALE 1" = 1000 ft. SURVEYED AUG. 18-28, 1948.

BY L. B. SPENCER
STATE WATER RIGHT SURVEYOR

38442 12639