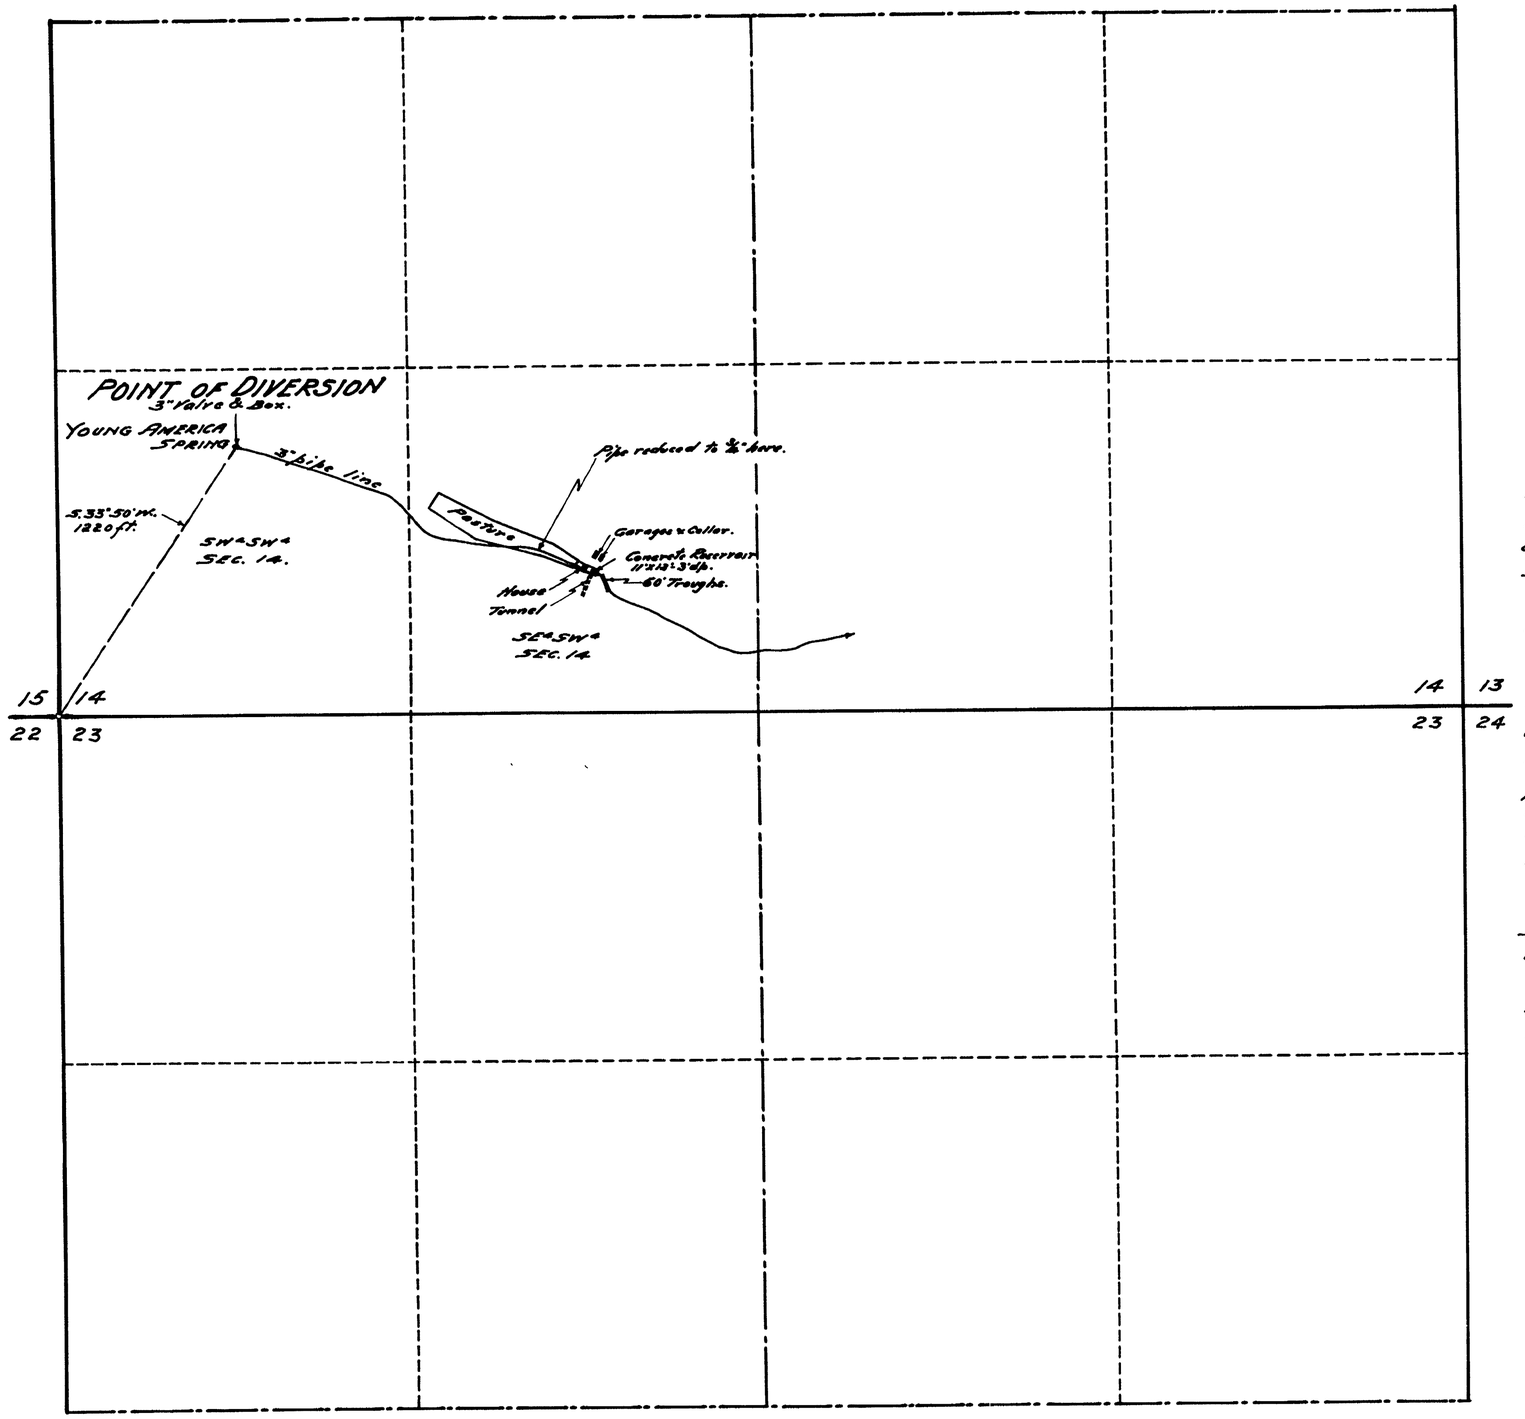

T. 14 N., R. 63 E., M.D.B. & M.

STATE OF NEVADA }
County of White Pine } ss.

I, F.W. Millard, being first duly sworn, depose and say that this map, consisting of one sheet, has been correctly drawn to the designated scale from field notes of a survey made by me between the 5th and 7th days of November, 1940; that it truly and correctly represents the proposed works used to divert water from YOUNG AMERICA SPRING in White Pine County, by Lloyd Sorensen for stockwatering purposes. That the proposed point of diversion, the approximate location and size of the diverting channel or other conduit, the place and manner of use, and the location and names of all other works or streams which are crossed by or connected with the said works are fully and correctly designated thereon.

F.W. Millard
State Water Right Surveyor.

Subscribed and sworn to before me this 21st day of September, 1943.

Notary Public in and for White Pine County, Nevada.
My commission expires 8 76

0 500 1000
SCALE 1-IN.=300 FT.

Certificate No. 4059 Issued Jan. 25, 1957

FILED
September 20, 1988
STATE ENGINEER'S OFFICE

MAP TO ACCOMPANY APPLICATION
TO APPROPRIATE WATER
FOR STOCKWATERING
BY LLOYD SORENSEN
FROM YOUNG AMERICA SPRING

SURVEYED NOV. 6, 1940.
BY - F.W. MILLARD & SON.
ELY, NEVADA.

12650