STATE OF NEVADA
County of White Pine } ss.

I, Robert W. Millard, being first duly sworn, depose and say that this map, consisting of one sheet, has been correctly drawn to the designated scale from field notes of a survey made by me between the 30th. day of September and the 4th. day of October, 1948; that it truly and correctly represents the proposed location and extent of the works used to divert water from SNOWBALL, SNOWBALL NO. 1 and SNOWBALL NO. 3 SPRINGS, in NYE COUNTY, by JACK G. HUBBARD for irrigation purposes. That the proposed points of diversion, the approximate location and size of the diverting channel, all reservoirs or basins, the location and names of all other works which will cross or connect with the proposed works, and the boundary of all lands, showing by 40-acre subdivisions the areas proposed to be irrigated, are fully and correctly designated thereon.

R. W. Millard
State Water Right Surveyor.

Subscribed and sworn to before me this 19th. day of October, 1948.

F. W. Millard
Notary Public in and for White Pine County, Nevada.
My commission expires Dec. 22, 1949.

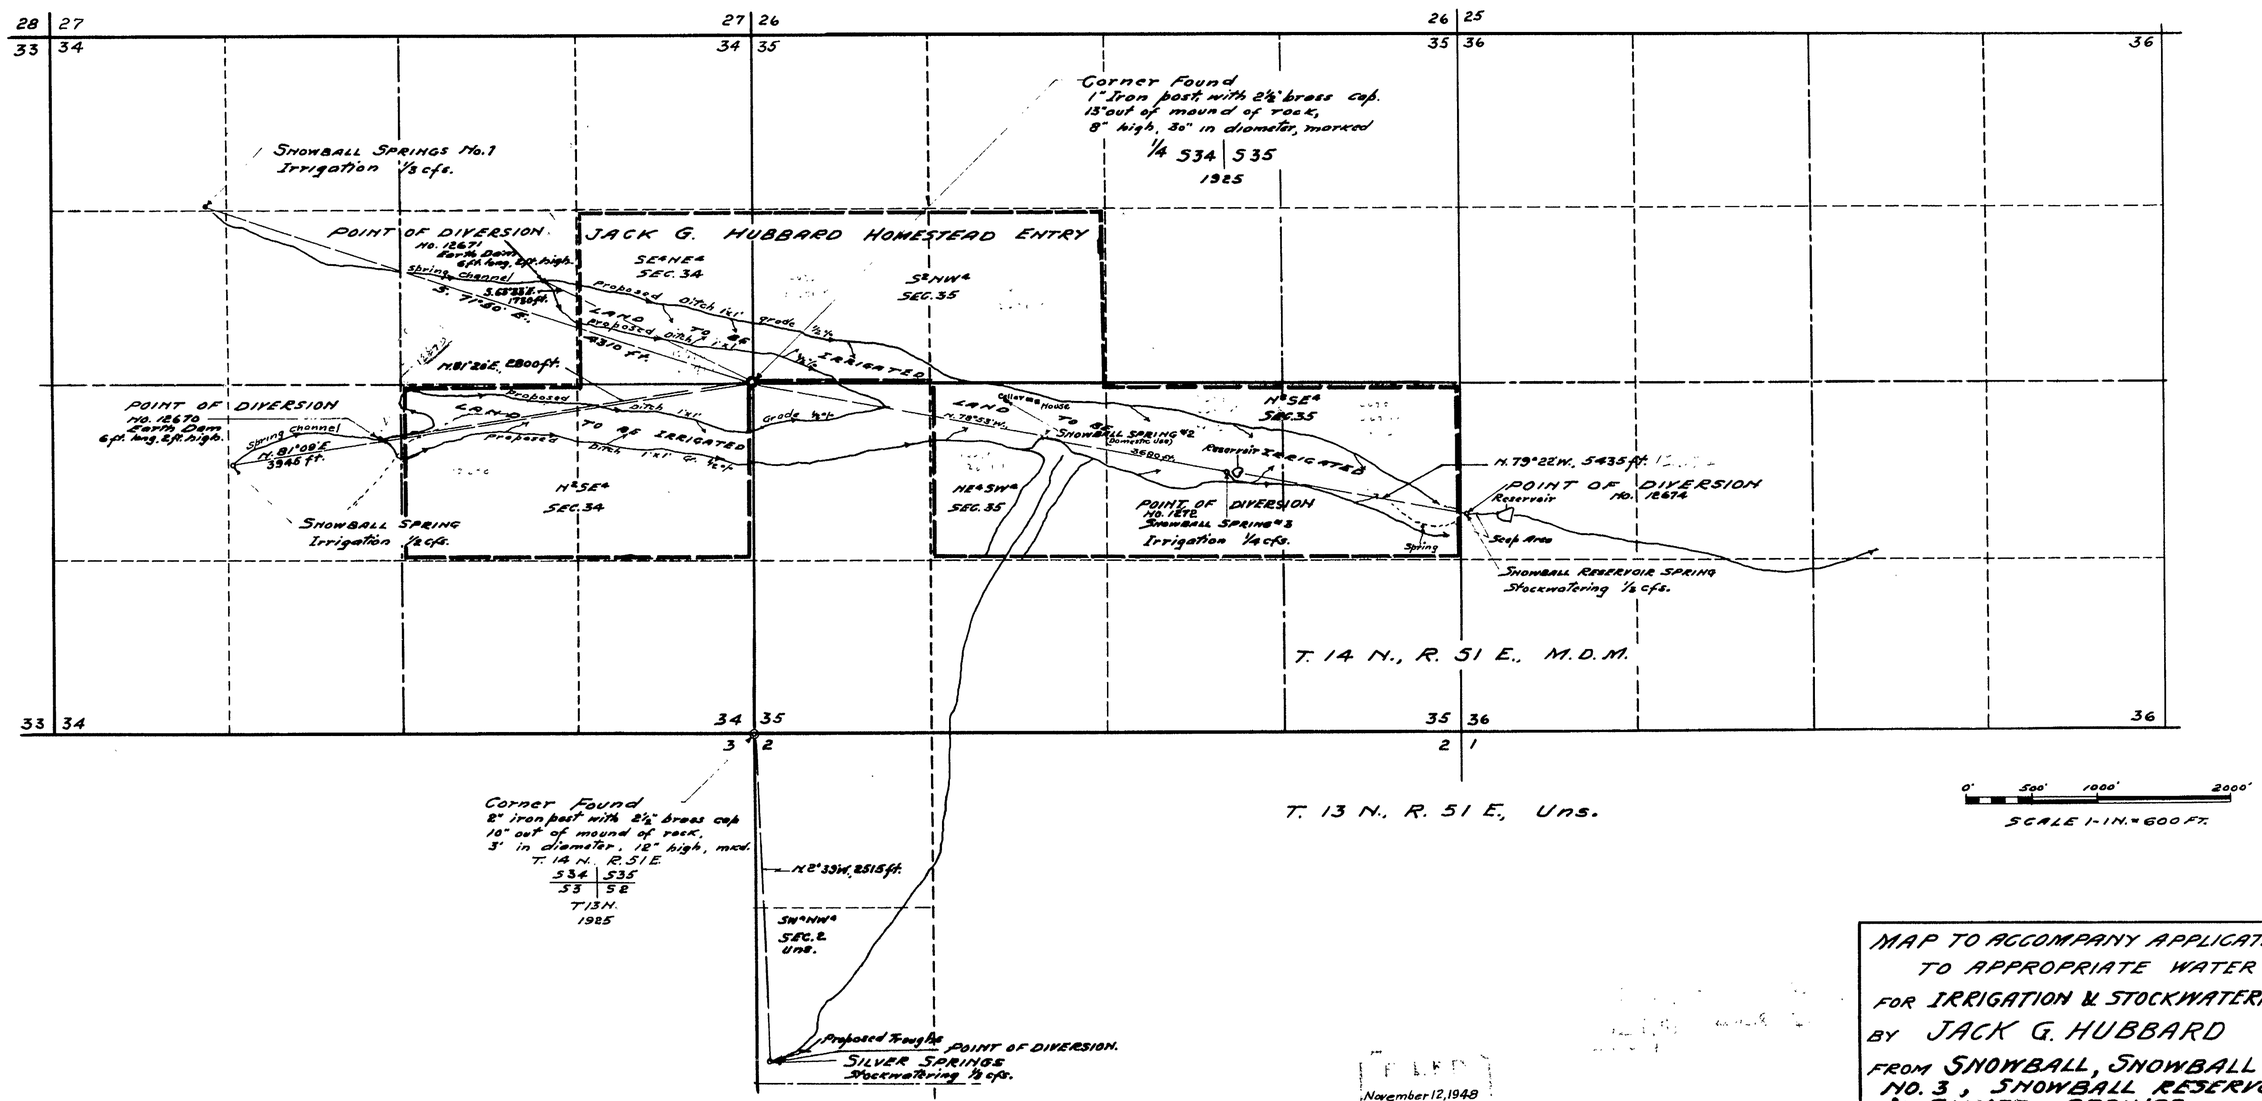

FILED
November 12, 1948

MAP TO ACCOMPANY APPLICATIONS
TO APPROPRIATE WATER
FOR IRRIGATION & STOCKWATERING
BY JACK G. HUBBARD
FROM SNOWBALL, SNOWBALL NO. 1,
NO. 3, SNOWBALL RESERVOIR
& SILVER SPRINGS.
SURVEYED Oct. 1-3-1948.
BY F.W. MILLARD & SON.
ELY-NEVADA.

PLACE IN
12770-12670-12671-12672-12674