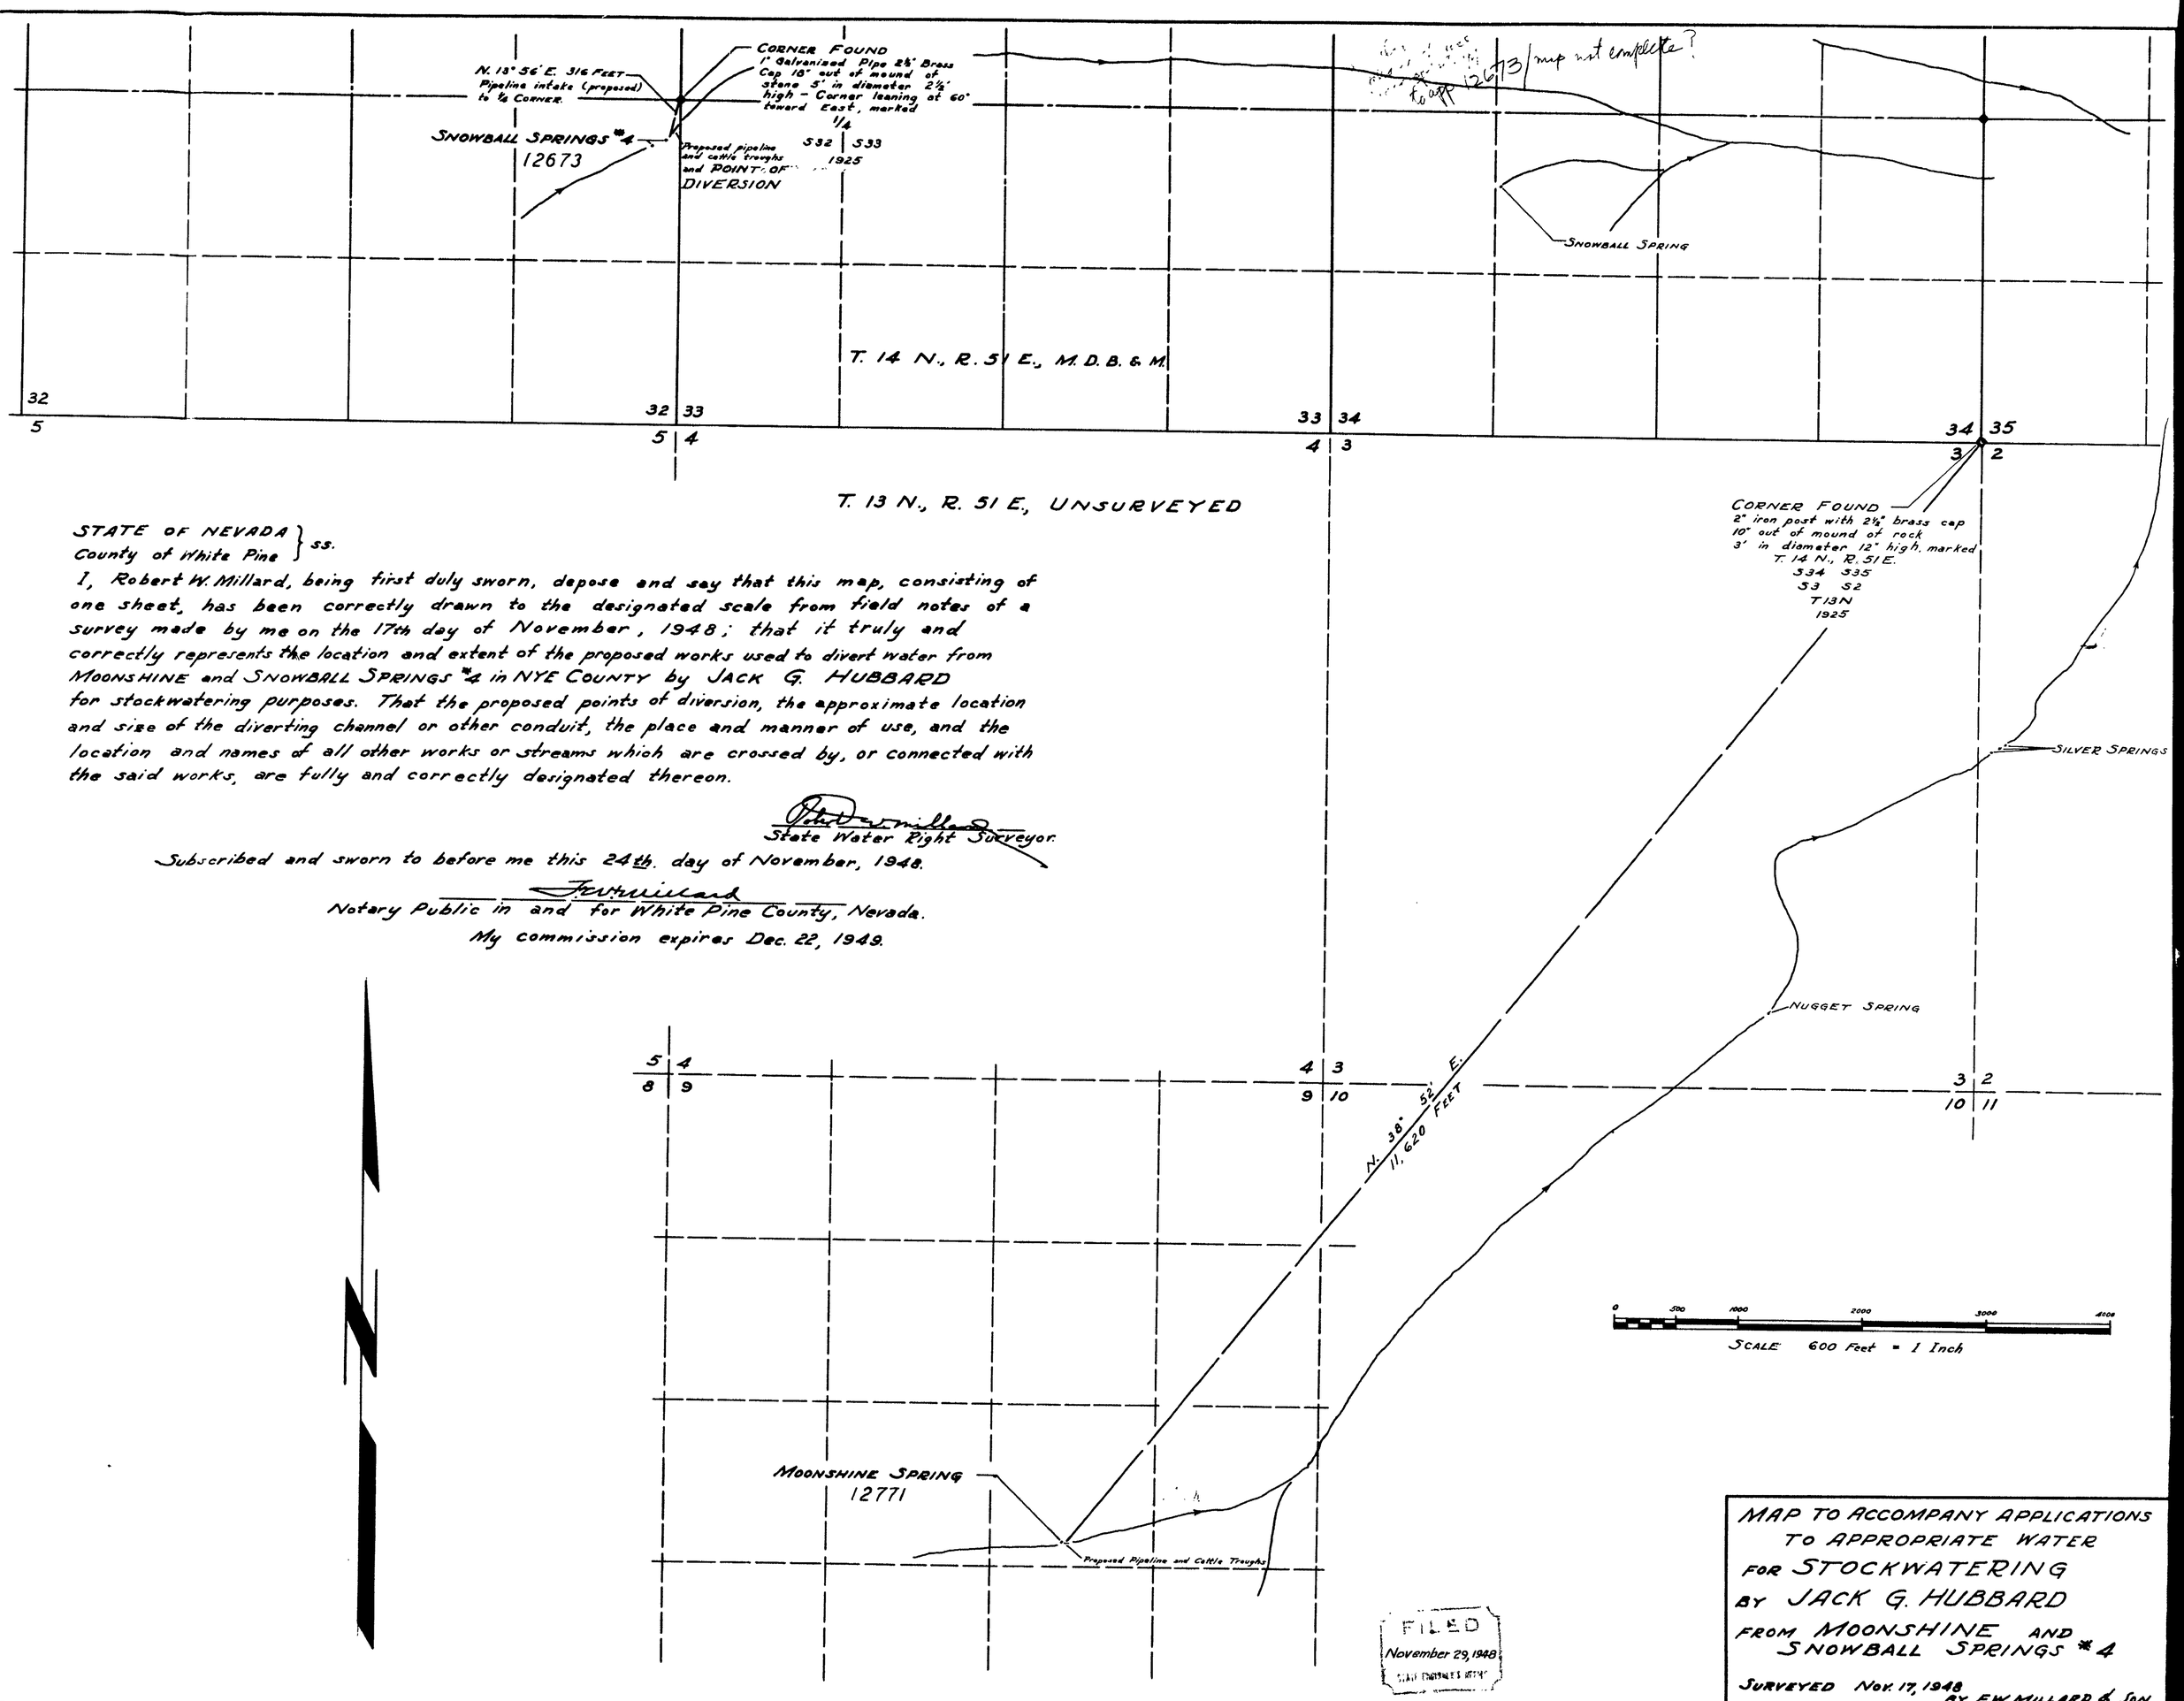

STATE OF NEVADA }
County of White Pine } ss.

I, Robert W. Millard, being first duly sworn, depose and say that this map, consisting of one sheet, has been correctly drawn to the designated scale from field notes of a survey made by me on the 17th day of November, 1948; that it truly and correctly represents the location and extent of the proposed works used to divert water from MOONSHINE and SNOWBALL SPRINGS #4 in NYE COUNTY by JACK G. HUBBARD for stockwatering purposes. That the proposed points of diversion, the approximate location and size of the diverting channel or other conduit, the place and manner of use, and the location and names of all other works or streams which are crossed by, or connected with the said works, are fully and correctly designated thereon.

Robert W. Millard
State Water Right Surveyor.

Subscribed and sworn to before me this 24th. day of November, 1948.

F. W. Millard
Notary Public in and for White Pine County, Nevada.
My commission expires Dec. 22, 1949.

MAP TO ACCOMPANY APPLICATIONS
TO APPROPRIATE WATER
FOR STOCKWATERING
BY JACK G. HUBBARD
FROM MOONSHINE AND
SNOWBALL SPRINGS #4

SURVEYED Nov. 17, 1948
BY F.W. MILLARD & SON
ELY - NEVADA.

12673–12771