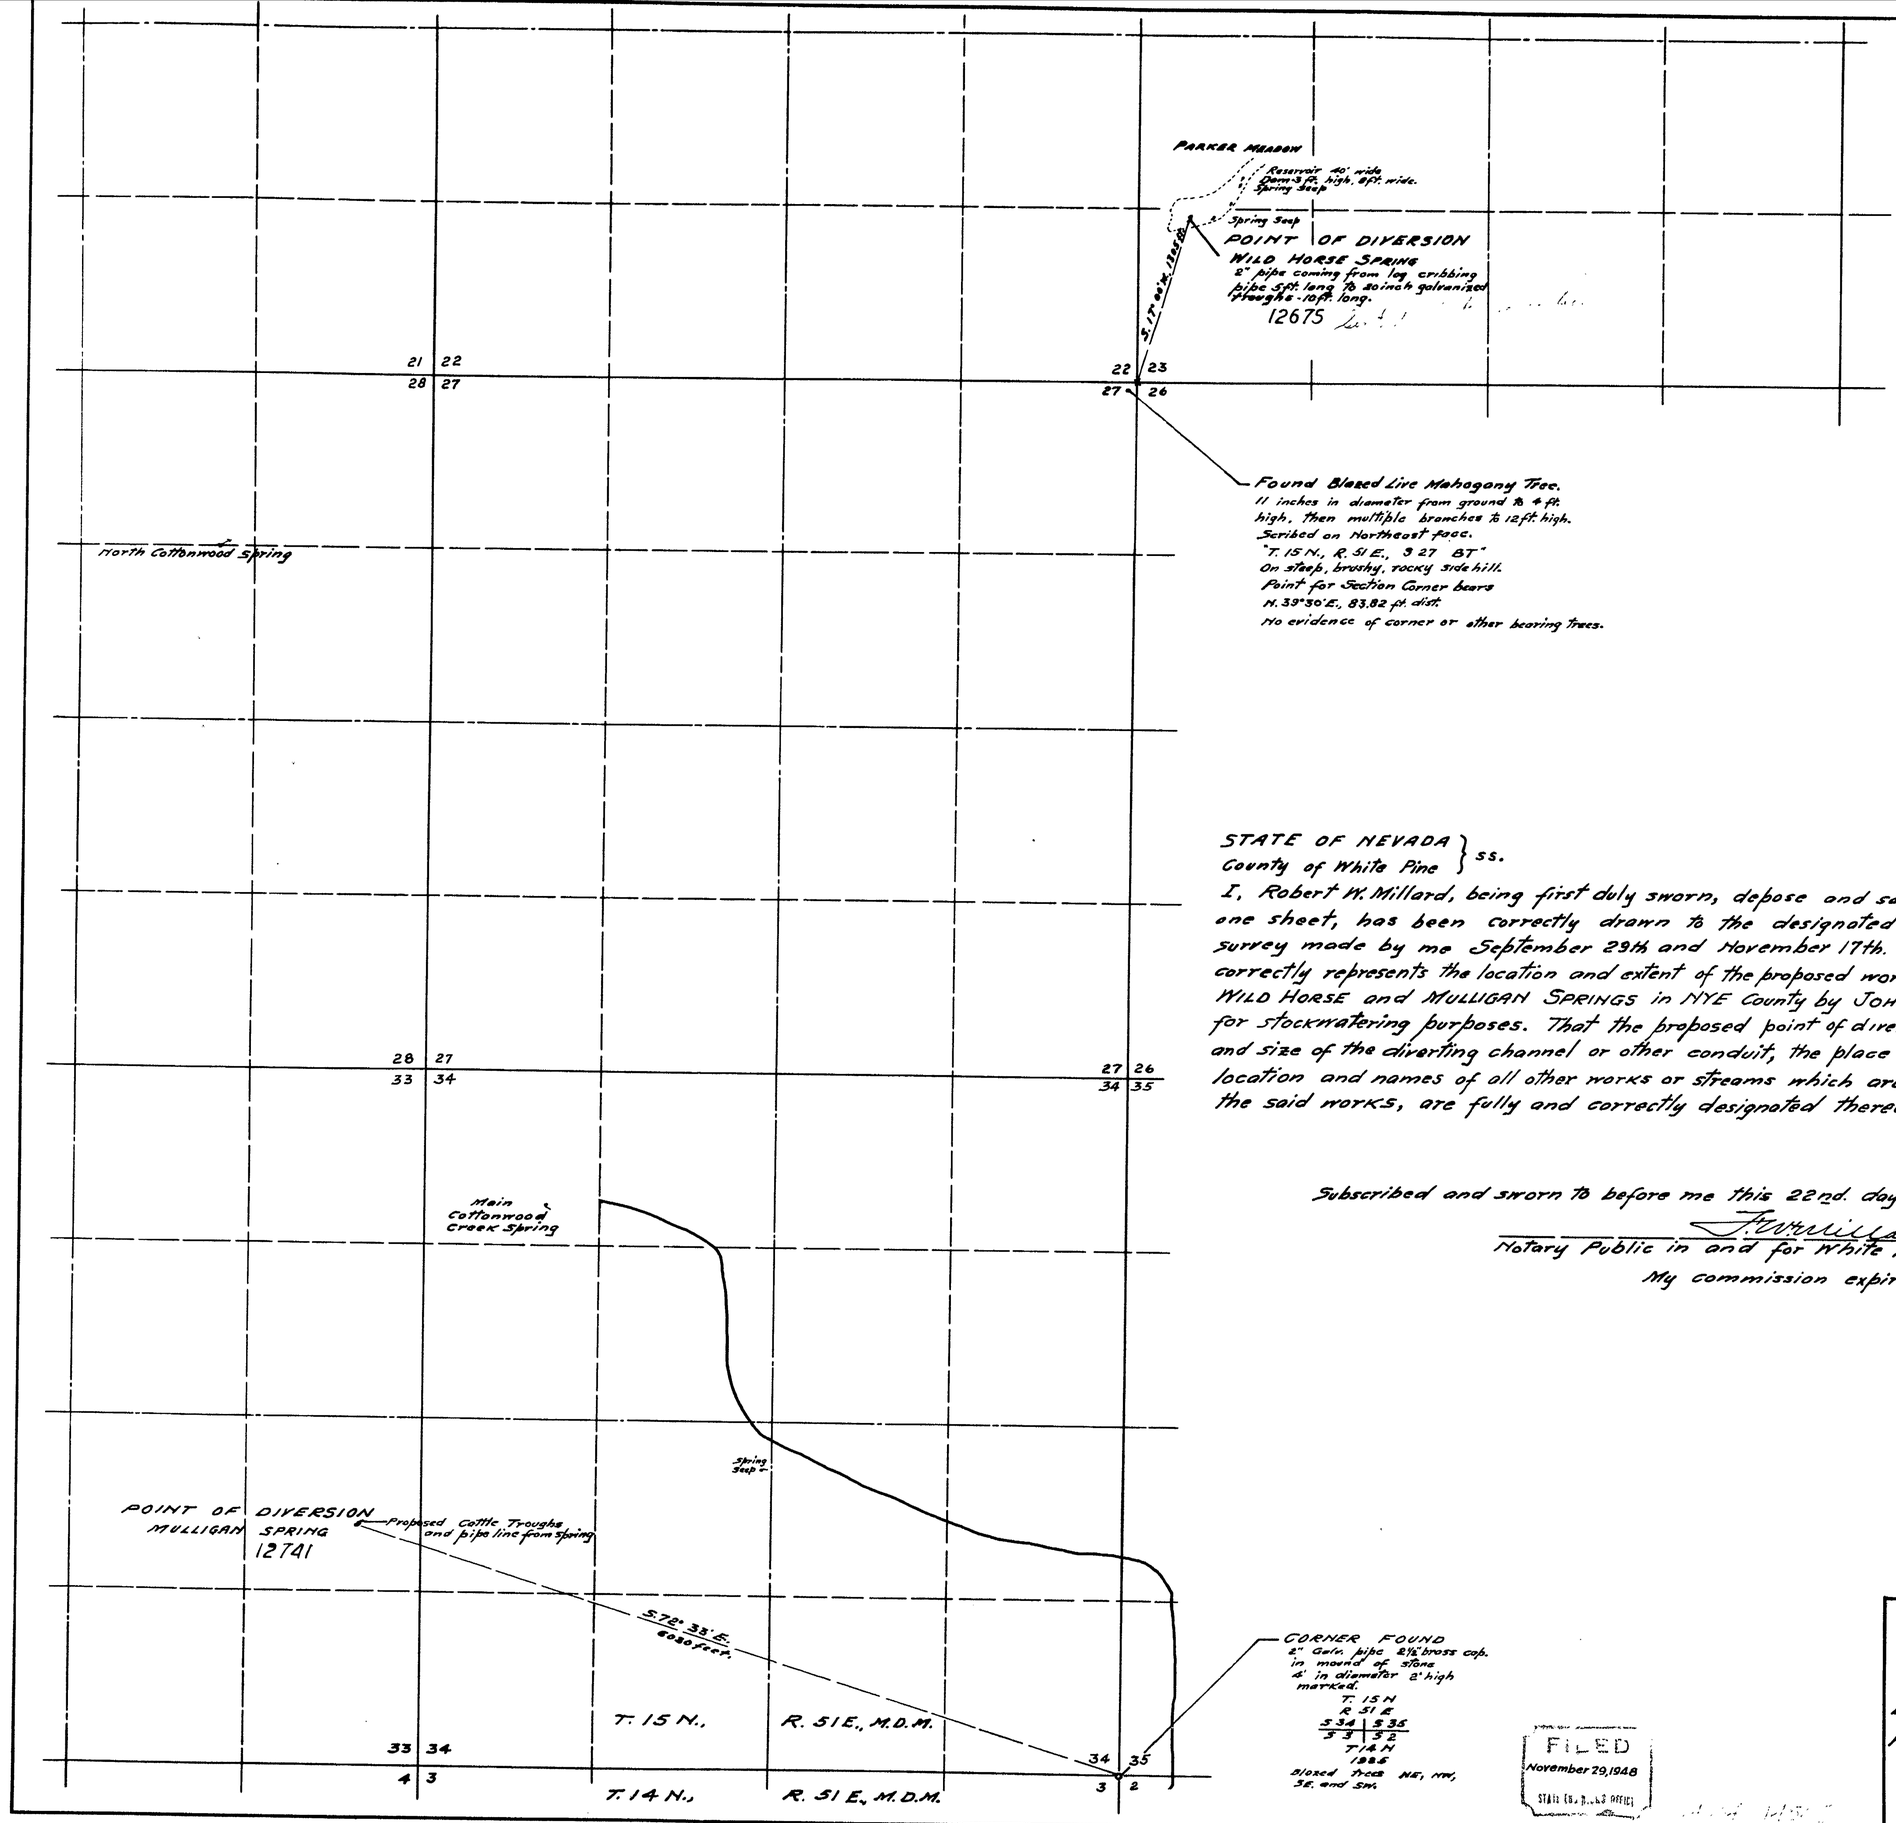

STATE OF NEVADA }
County of White Pine } ss.

I, Robert W. Millard, being first duly sworn, depose and say that this map, consisting of one sheet, has been correctly drawn to the designated scale from field notes of a survey made by me September 29th and November 17th. 1948; that it truly and correctly represents the location and extent of the proposed works used to divert water from WILD HORSE and MULLIGAN SPRINGS in NYE County by JOHN F. and BERNICE E. KINCAID for stockwatering purposes. That the proposed point of diversion, the approximate location and size of the diverting channel or other conduit, the place and manner of use, and the location and names of all other works or streams which are crossed by, or connected with the said works, are fully and correctly designated thereon.

R. W. Millard
State Water Right Surveyor.

Subscribed and sworn to before me this 22nd. day of November, 1948.

R. W. Millard
Notary Public in and for White Pine County, Nevada.
My commission expires Dec. 22, 1949.

0 500' 1000' 2000'
SCALE 1-IN. = 600 FT.

FILED
November 29, 1948
STATE ENGINEER'S OFFICE

MAP TO ACCOMPANY APPLICATIONS
TO APPROPRIATE WATER FOR
STOCKWATERING
BY JOHN F. AND BERNICE E. KINCAID
FROM WILD HORSE & MULLIGAN SPRINGS

SURVEYED SEPT. 29 & NOV. 17, 1948.
BY R.W. MILLARD & SON.
ELY - NEVADA.

PLACE OF USE → 12675-12741