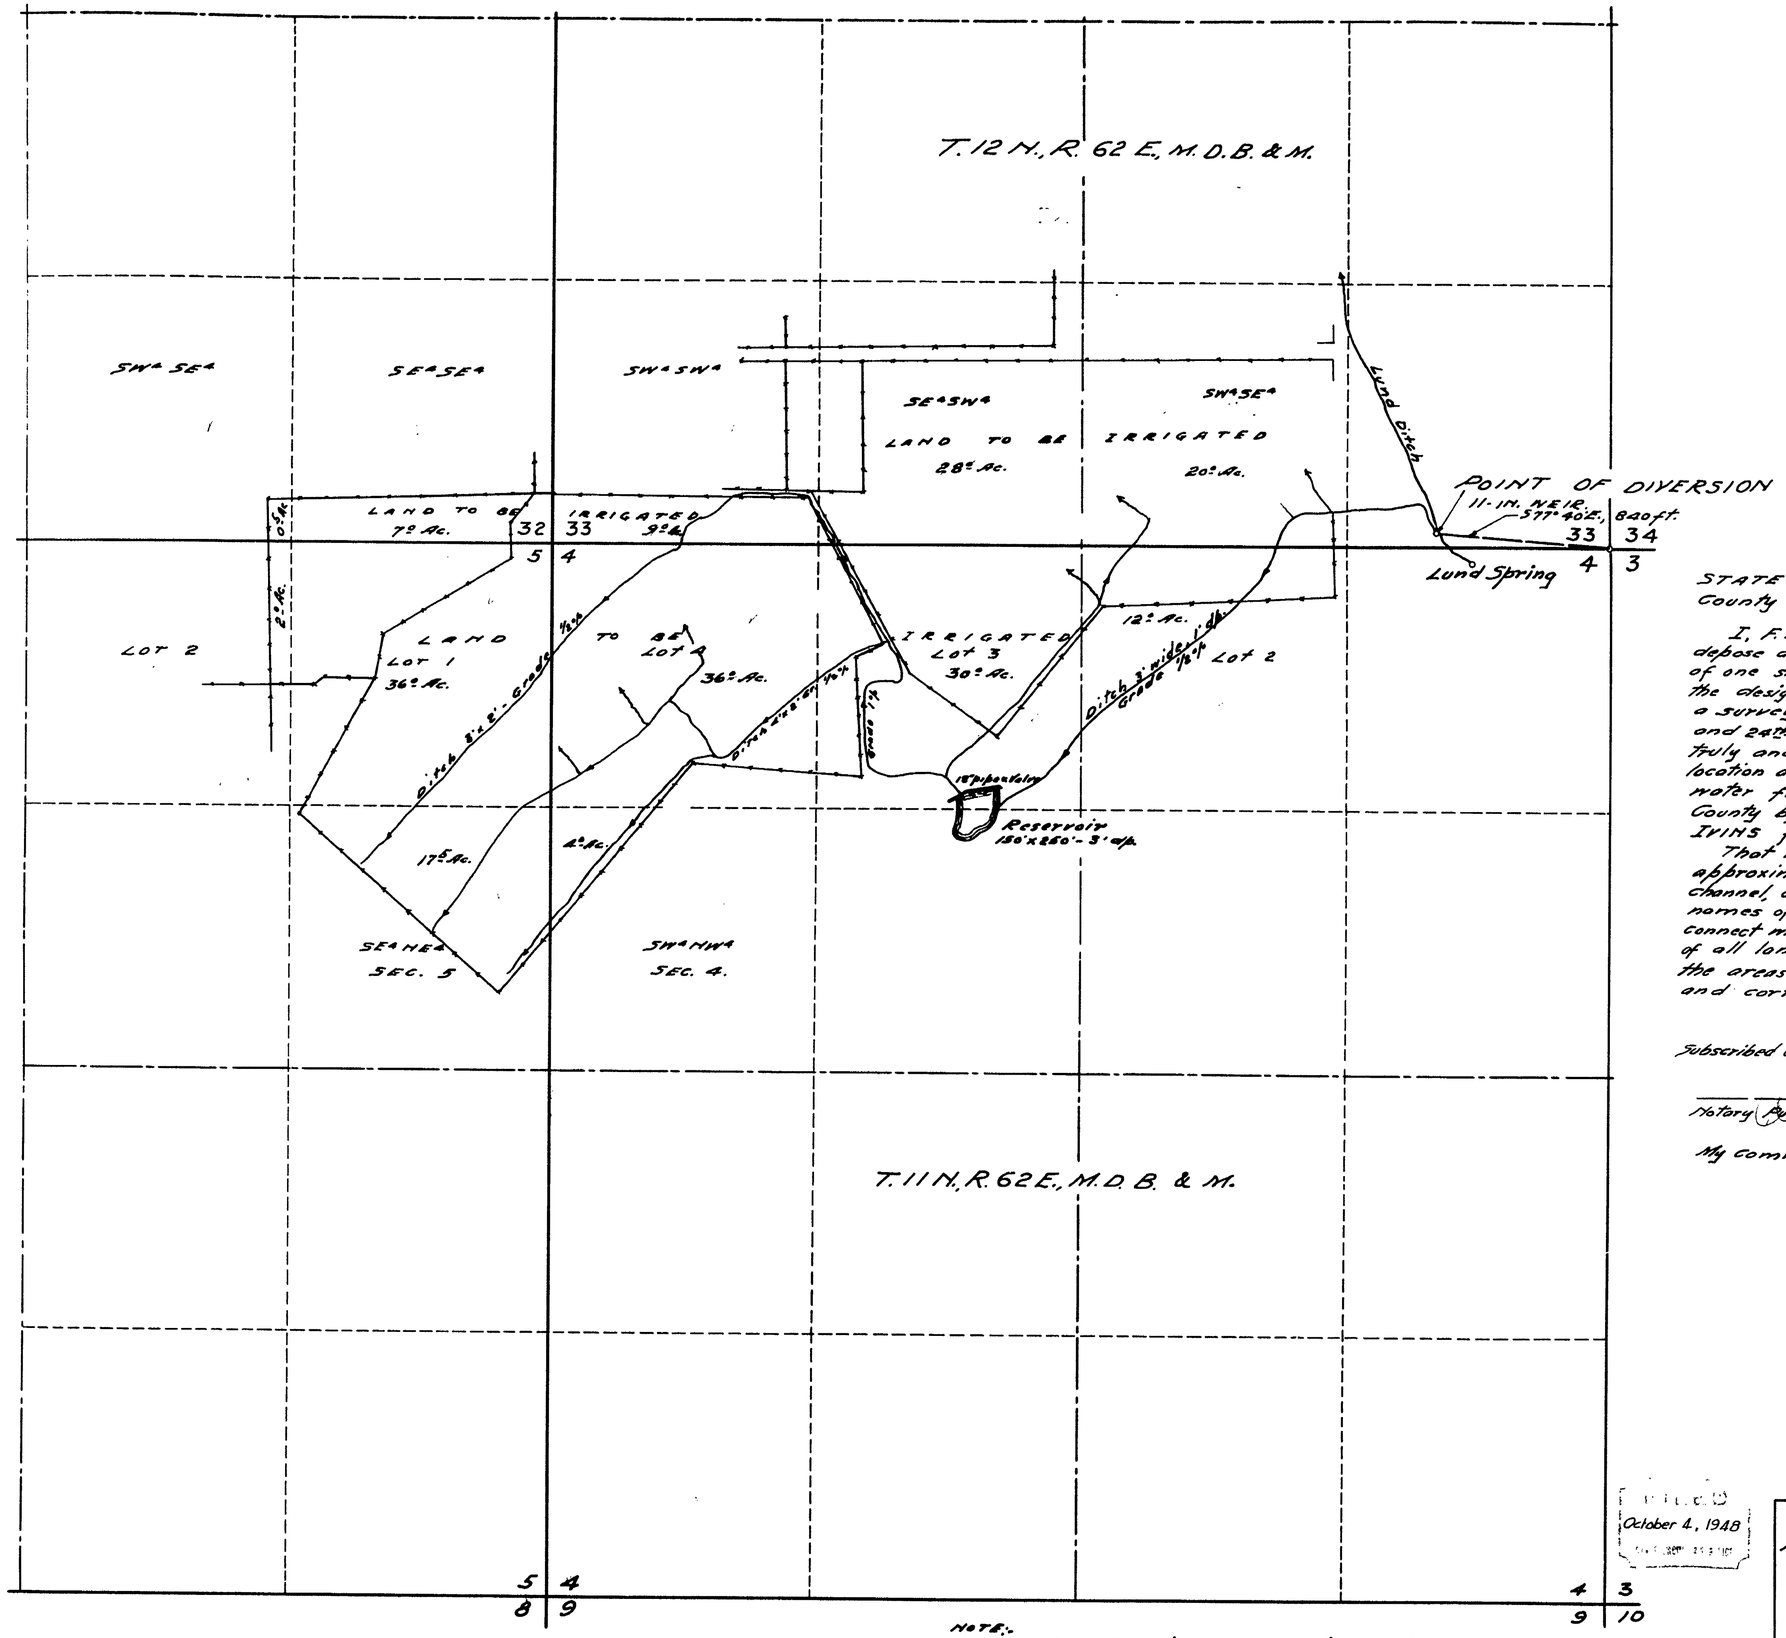

STATE OF NEVADA }
County of White Pine } ss.

I, F. W. Millard, being first duly sworn, depose and say that this map, consisting of one sheet, has been correctly drawn to the designated scale from field notes of a survey made by me between the 22nd and 24th days of August, 1945; that it truly and correctly represents the proposed location and extent of the works used to divert water from LUND SPRING in White Pine County by ALBERT GUBLER and HAROLD R. IVINS for irrigation purposes.

That the proposed point of diversion, the approximate location and size of the diverting channel, all reservoirs or basins, the location and names of all other works which will cross or connect with the proposed works, and the boundary of all lands, showing by 40-acre subdivisions the areas proposed to be irrigated, are fully and correctly designated thereon.

F. W. Millard
State Water Right Surveyor.

Subscribed and sworn to before me this 28th day of Sept. 1948.

Notary Public in and for White Pine County, Nevada.

My commission expires _____

0' 500' 1000'
SCALE 1-IN. = 400 FT.

FILED
October 4, 1948

NOTE:-
11-Inch rectangular weir controls flow to Irins-Gubler.
50-Inch rectangular weir in Lund Ditch opposite Irins-Gubler weir, controls flow thru Lund Ditch to Lund Irrigation Co. users.

MAP TO ACCOMPANY
APPLICATION TO APPROPRIATE WATER
FOR IRRIGATION
BY ALBERT GUBLER
AND HAROLD R. IVINS
FROM LUND SPRING
SURVEYED AUG. 23, 1945 BY F.W. MILLARD & SON.

12677