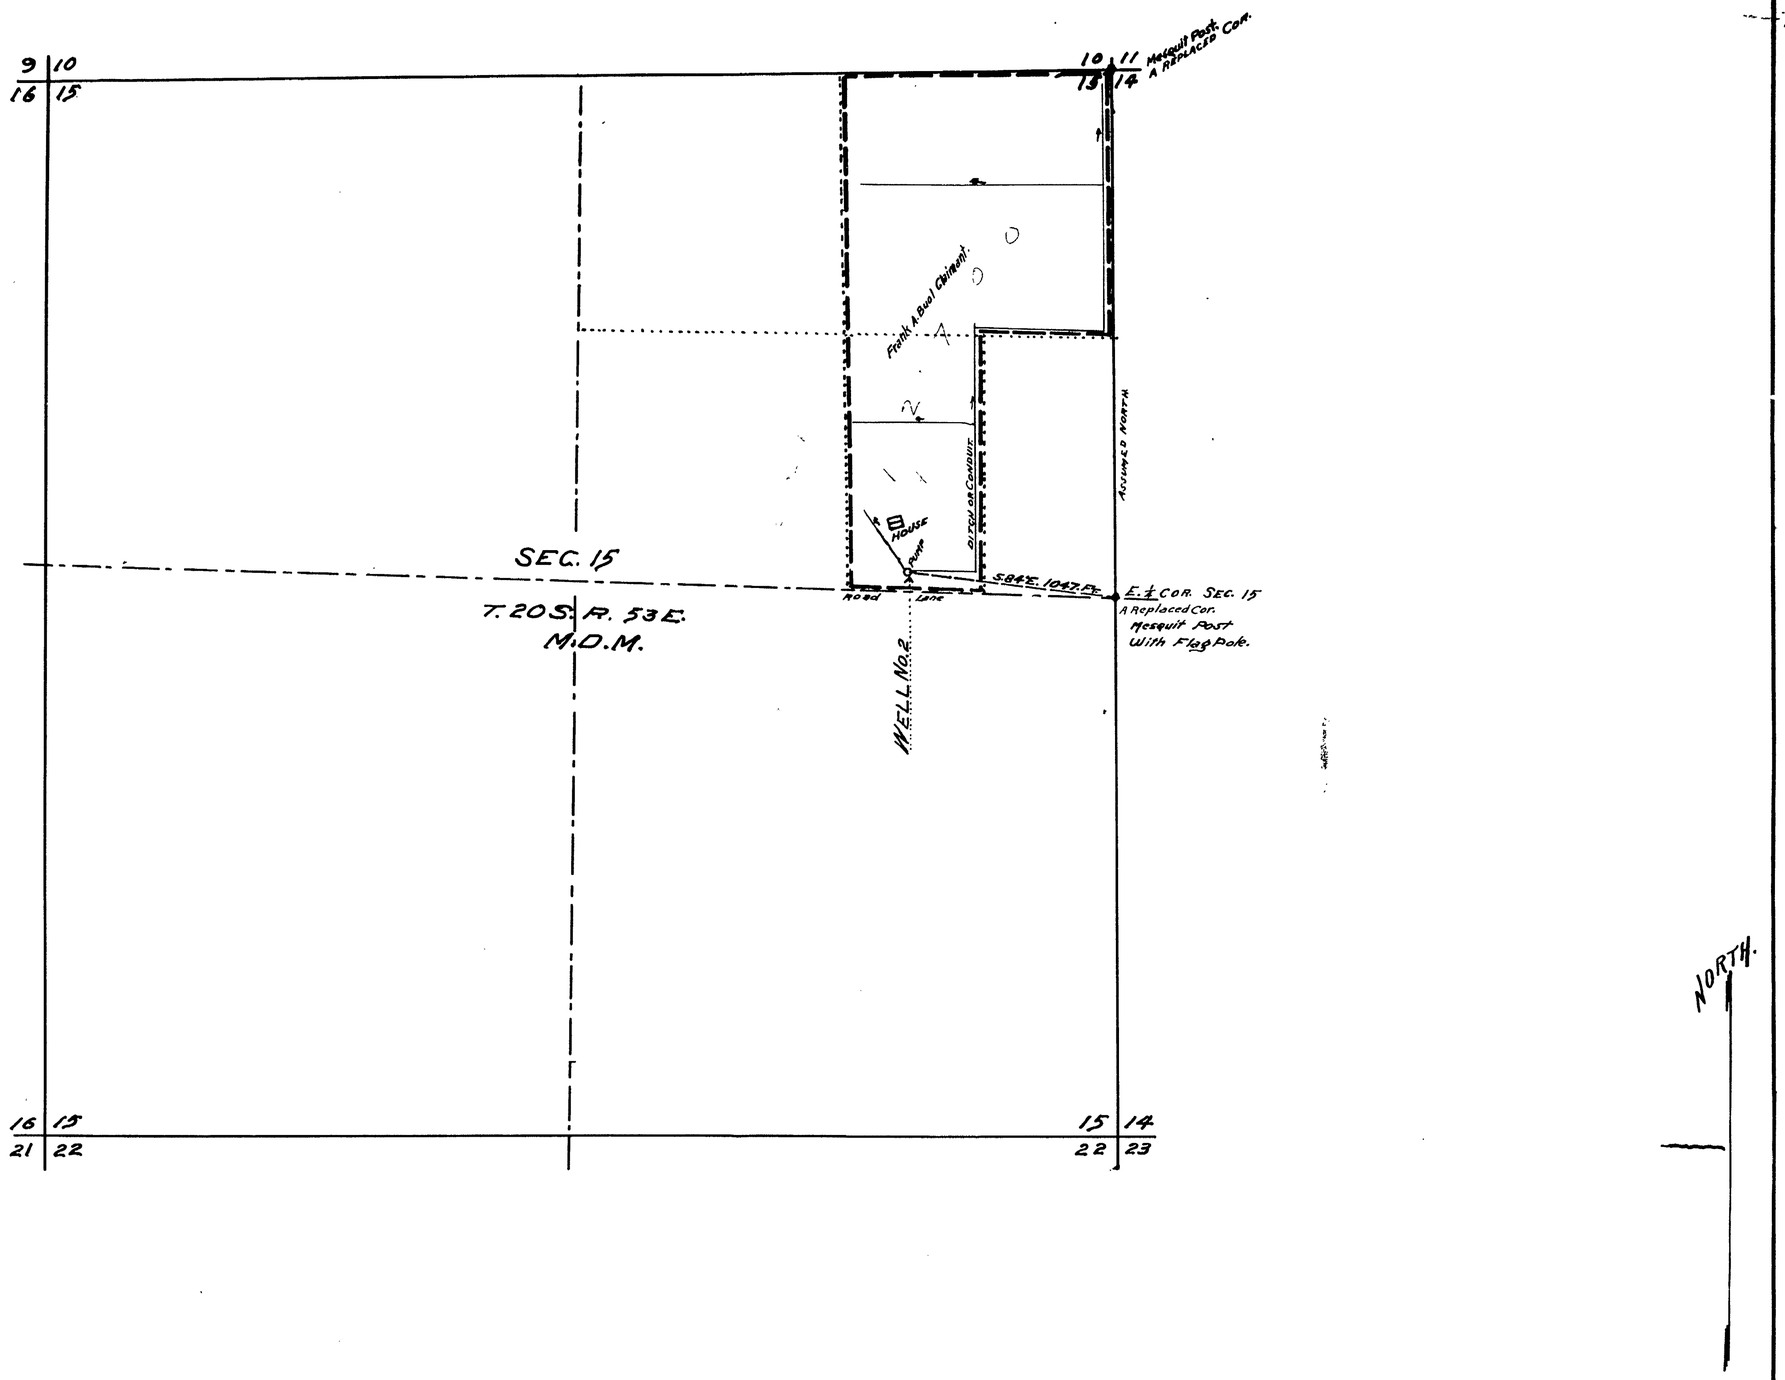

STATE OF NEVADA }
COUNTY OF NYE. } S.S.

I, Charles E. Walker, being first duly sworn, on oath, depose and say that this map has been correctly drawn to the designated scale from field notes of a survey made by me the 26th day of August, 1948; that it truly and correctly represents the proposed location and extent of the works used to divert water from Underground source, in Nye County by Frank A. Buol, for Domestic and Irrigation purposes. That the proposed point of diversion, the approximate location and size of the diverting channel, all reservoirs and basins, the location and name of all other works, and the boundary of all lands is showing by 40 acre subdivisions, the areas proposed to be irrigated are fully and correctly designated thereon.

Charles E. Walker
State Water Right Surveyor.

Subscribed and sworn to before me this 18 day of October 1948

Dorothy M. Andre
Notary Public in and for Nye County, Nevada.

My Commission Expires March 7, 1950

FILED
October 19, 1948
STATE ENGINEER'S OFFICE

0 500. 1000. 1500. 2000.

SCALE 1 IN. = 400. FT.

MAP TO ACCOMPANY
APPLICATION TO DRILL FOR AND APPROPRIATE WATER
BY FRANK A. BUOL,
FOR
DOMESTIC AND IRRIGATION PURPOSES
FROM
UNDERGROUND WATERS.

12700-15816