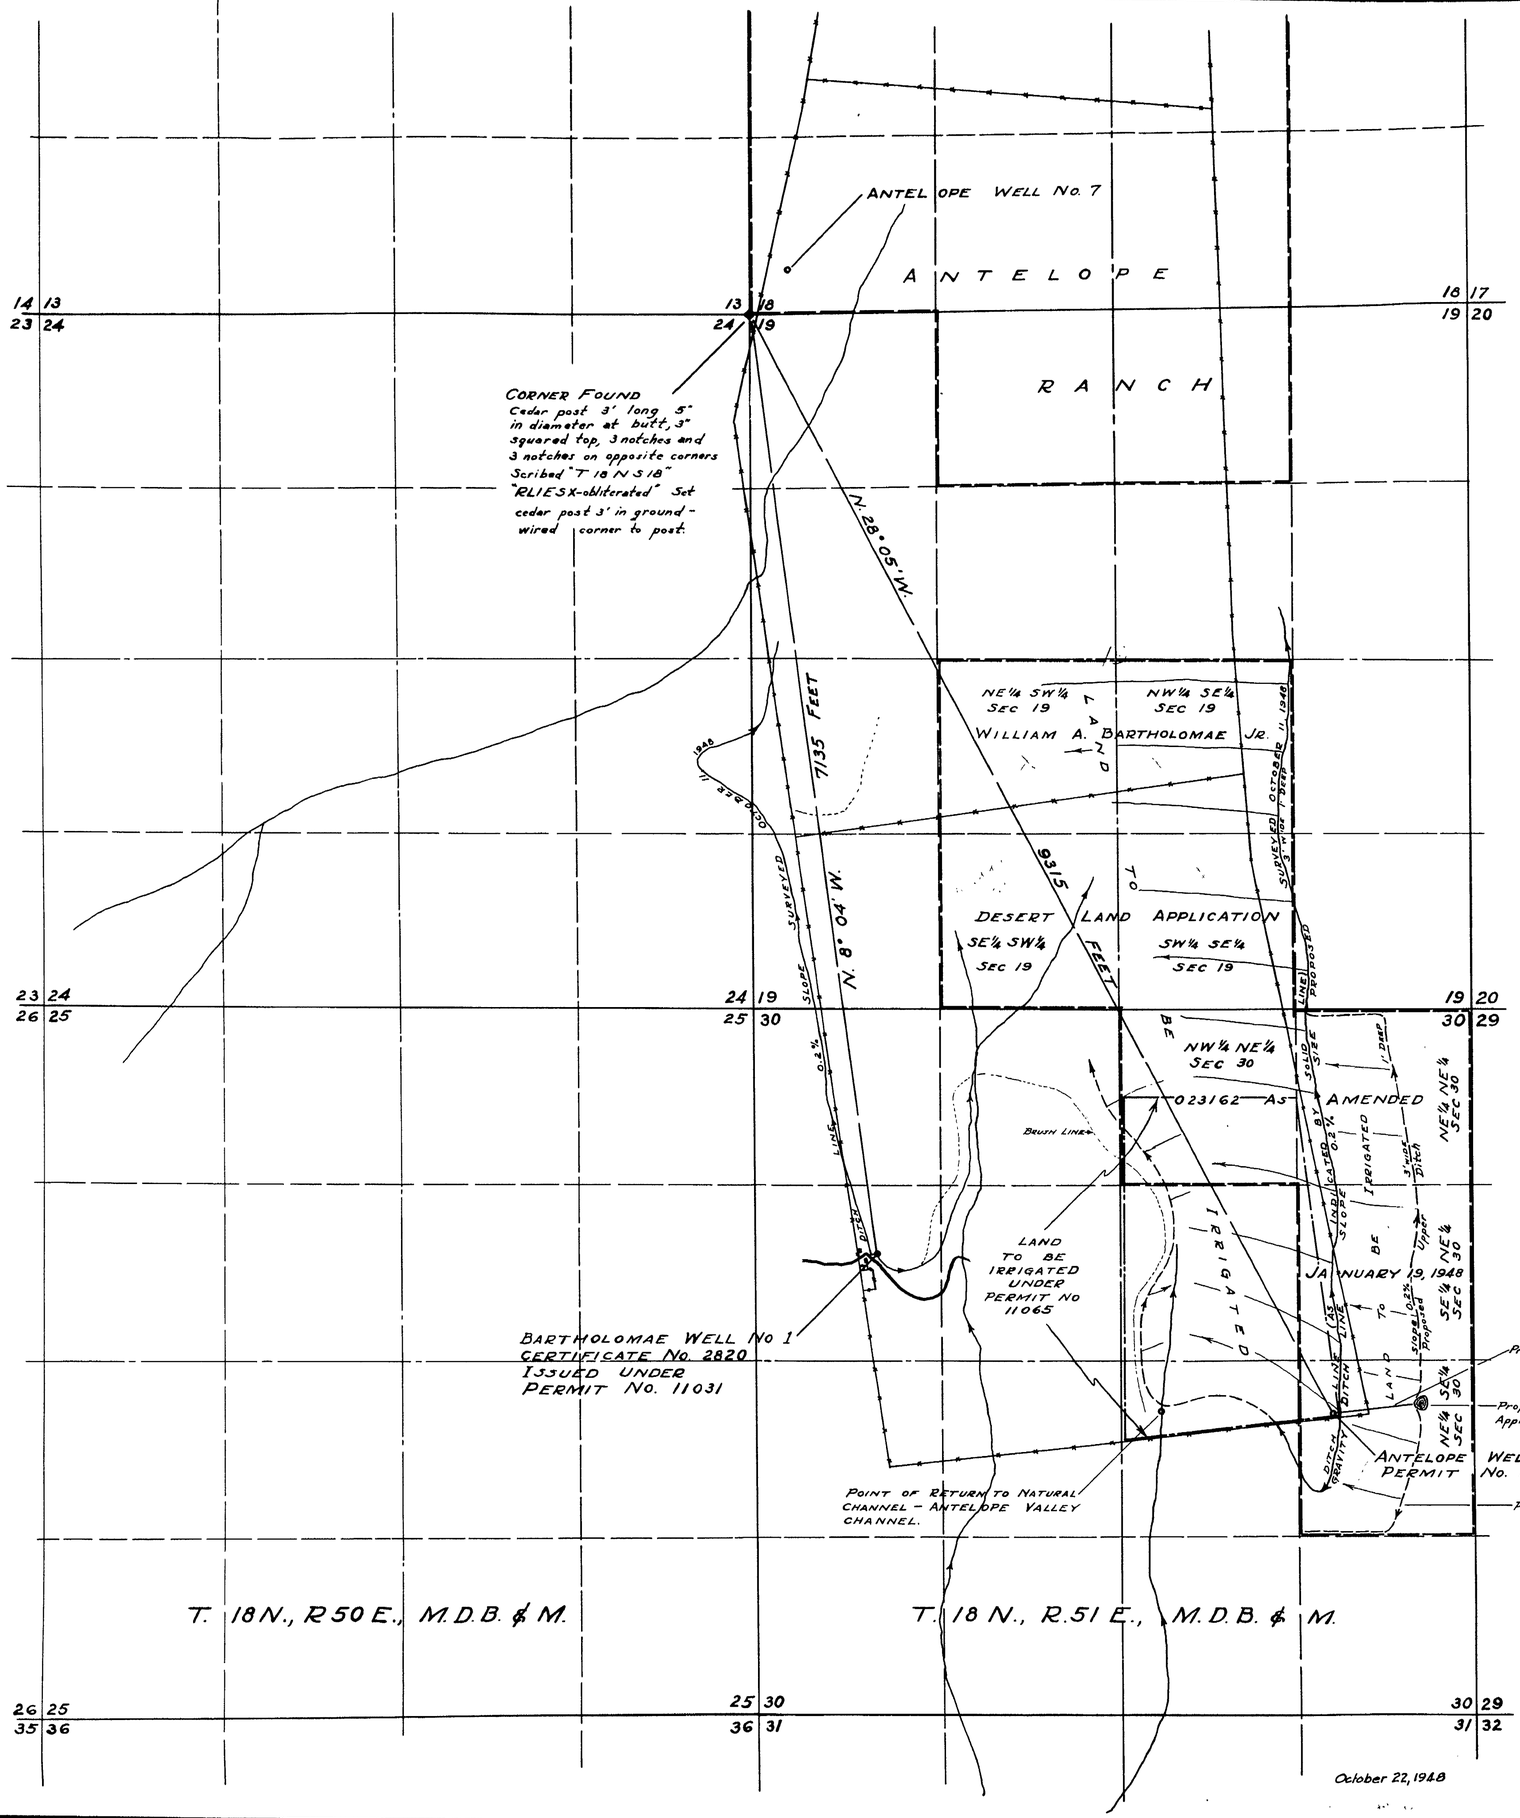

STATE OF NEVADA
COUNTY OF WHITE PINE } SS.

I, Robert W. Millard, being first duly sworn, depose and say that this map, consisting of one sheet, has been correctly drawn to the designated scale from field notes of a survey made by me between the 10th. day and 19th. day of October 1948; that it truly and correctly represents the proposed location and extent of the works used to divert water from ANTELOPE WELL No. 8, in EUREKA COUNTY, by BARTHOLOMAE CORPORATION for irrigation purposes. That the proposed point of diversion, the approximate location and size of the diverting channel, all reservoirs or basins, the location and names of all other works which will cross or connect with the proposed works, and the boundary of all lands, showing by 40-acre subdivisions the areas proposed to be irrigated, are fully and correctly designated thereon.

Robert W. Millard
State Water Right Surveyor.

Subscribed and sworn to before me this 21st day of October, 1948.

F. W. Millard
Notary Public in and for White Pine County, Nevada.
My commission expires December 22, 1949.

0 500 1000 2000 3000
SCALE 1-IN. = 600 FT.

MAP TO ACCOMPANY APPLICATION TO APPROPRIATE WATER FOR IRRIGATION BY BARTHOLOMAE CORPORATION FROM ANTELOPE WELL No. 8

SURVEYED OCTOBER 11TH & 18TH 1948
BY F. W. MILLARD & SON
ELY, NEVADA

12702