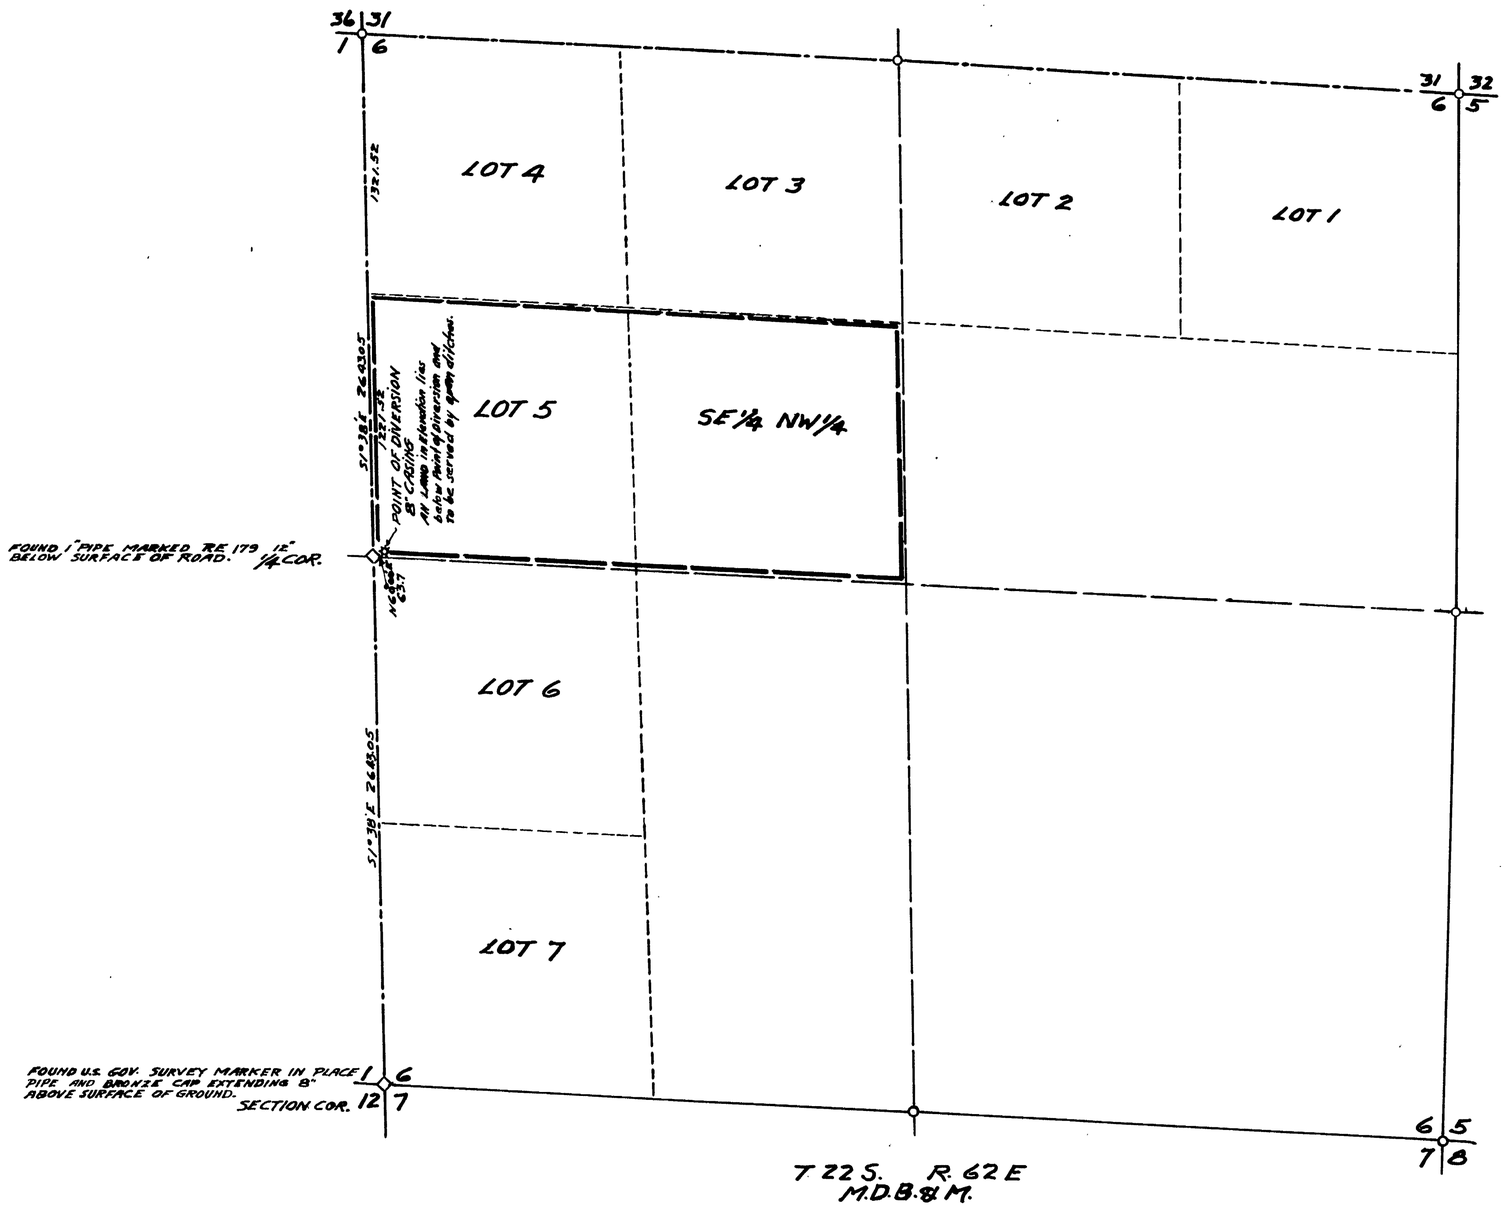

STATE OF NEVADA }
COUNTY OF CLARK } SS

I, Van O. Eastland, being first duly sworn depose and say that this map, consisting of one sheet has been correctly drawn to the designated scale from field notes of a survey made by me on the 18th day of October 1948, that it truly and correctly represents the proposed location and extent of the Works used to divert water from an under ground source, Clark County, Nevada, By NANYU TOMIYASU for Irrigation and Domestic purposes, that the point of diversion, the location and size of diverting conduits, and all other works, which cross, or connect with these works, and the boundaries of all lands, are correctly designated thereon.

Van O. Eastland
STATE WATER RIGHT SURVEYOR

SUBSCRIBED and SWORN TO BEFOR ME THIS THE 25th DAY OF OCTOBER 1948.

Lois Craig
NOTARY PUBLIC IN AND FOR CLARK COUNTY, NEVADA.

My Commission Expires February 27, 1952.

0 200 400 600 800 1000 1200 1400 1600 1800 2000

SCALE IN FEET

Certificate No. 3912 Issued Feb. 20, 1953

47017

FILED
October 27, 1948
STATE ENGINEER'S OFFICE

MAP TO ACCOMPANY
APPLICATION TO APPRORIATE
WATER FOR
IRRIGATION & DOMESTIC
PURPOSES
BY NANYU TOMIYASU
FROM
UNDER GROUND SOURCE, CLARK COUNTY, NEV.
APPLICATION NO.

47017 12706