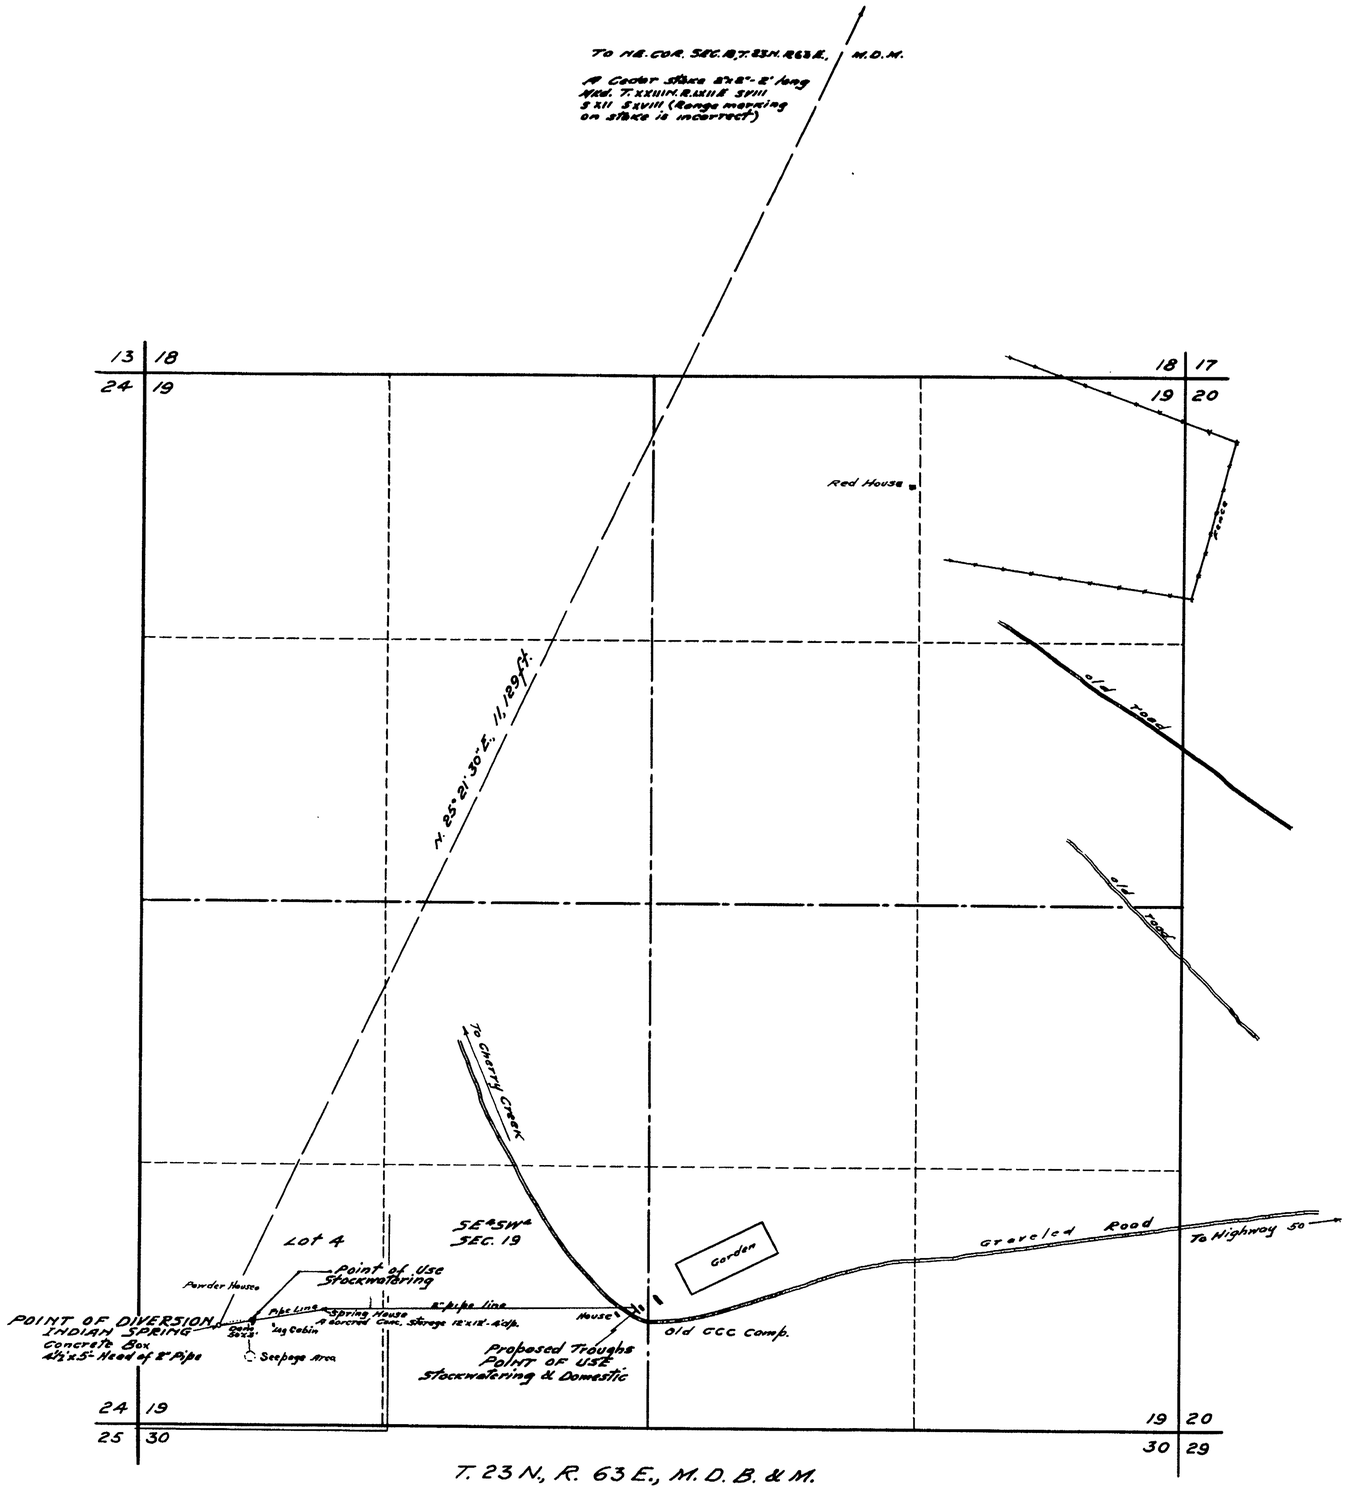

STATE OF NEVADA } SS.
County of White Pine

I, Robert W. Millard, being first duly sworn, depose and say that this map, consisting of one sheet, has been correctly drawn to the designated scale from field notes of a survey made by me between the 22nd and 24th days of October, 1948; that it truly and correctly represents the location and extent of the proposed works used to divert water from INDIAN SPRINGS in White Pine County, by J. K. BARTON for stockwatering purposes. That the proposed point of diversion, the approximate location and size of the diverting conduit, the place and manner of use and the location and names of all other works or streams which are crossed by, or connected with the said works, are fully and correctly designated thereon.

Robert W. Millard
State Water Right Surveyor.

Subscribed and sworn to before me this 29th day of October, 1948.

F. W. Millard
Notary Public in and for White Pine County, Nevada.

My commission expires Dec. 22, 1949.

0 500' 1000' 2000'
SCALE 1-IN.= 400 FT.

Certificate No. 3777 Issued Oct. 30, 1951

MAP
TO ACCOMPANY APPLICATION TO APPROPRIATE WATER FOR
STOCKWATERING & DOMESTIC
BY J. K. BARTON
FROM INDIAN SPRINGS
SURVEYED OCT. 23, 1948.
BY F.W. MILLARD & SON.
ELY - NEVADA.

FILED
November 3, 1948
STATE ENGINEER'S OFFICE

12709