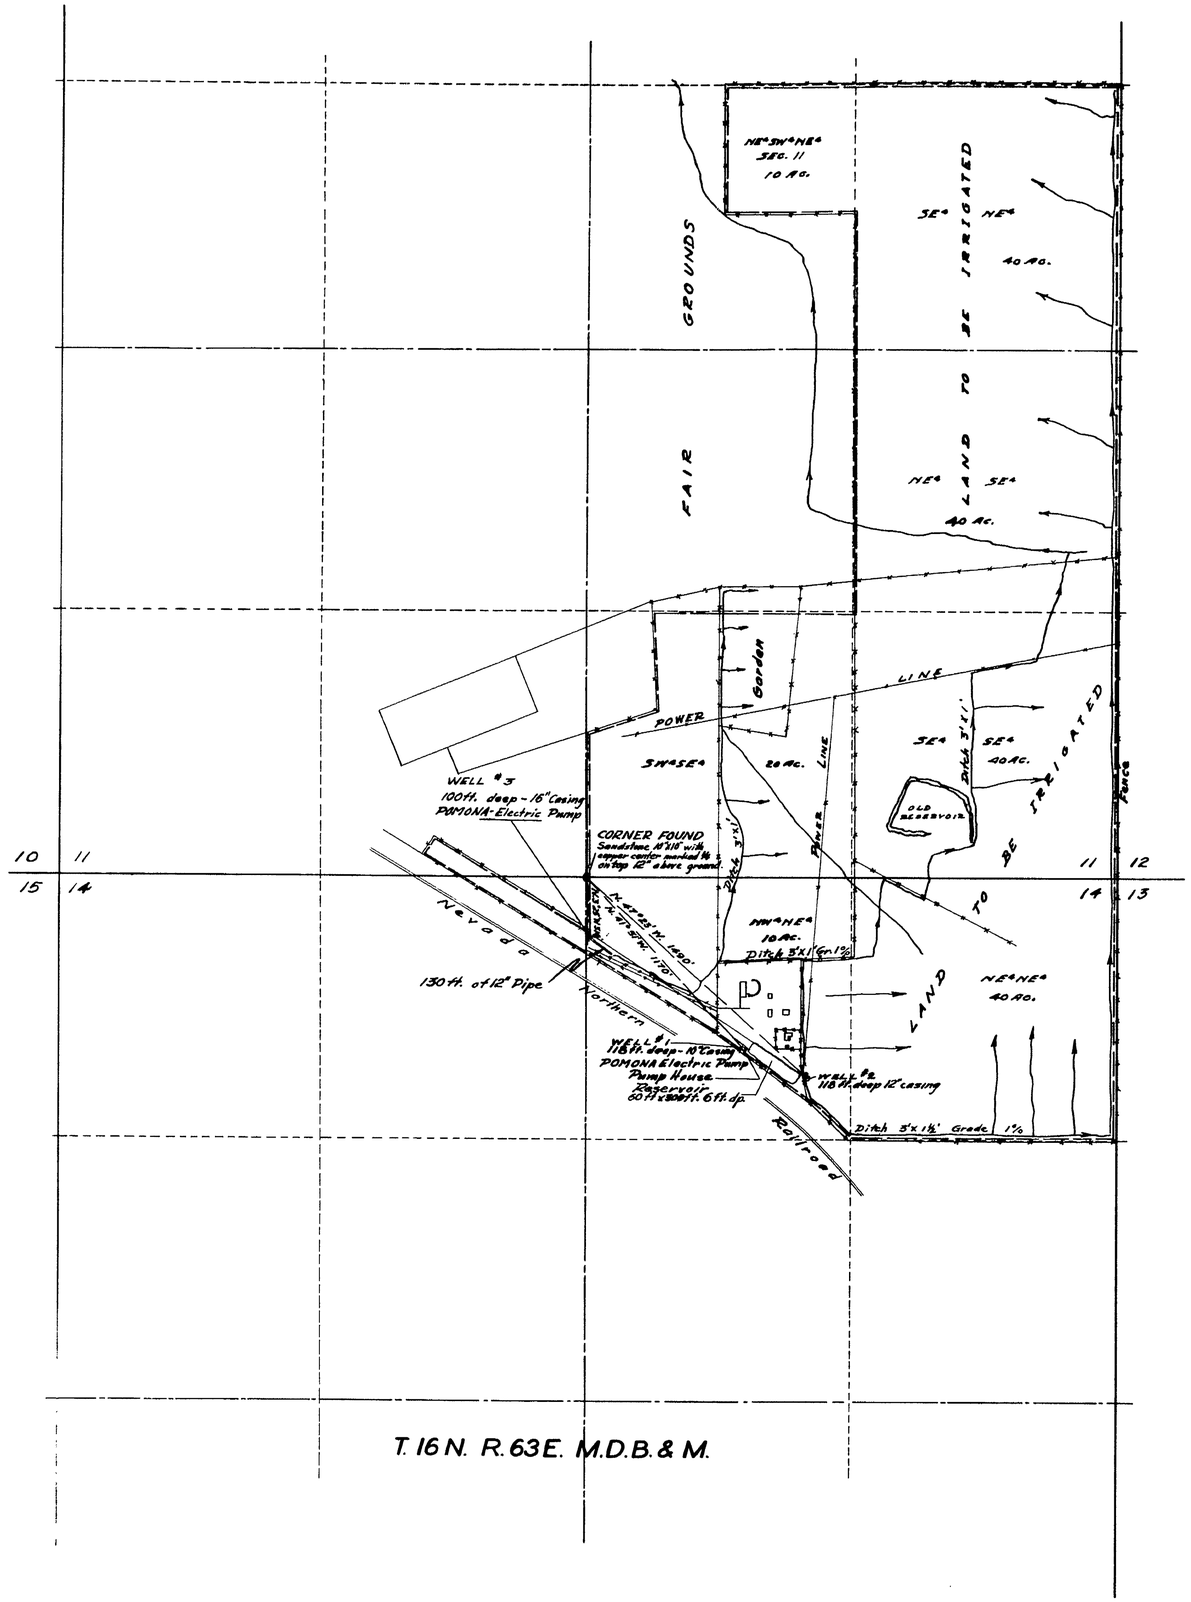

T. 16 N. R. 63 E. M.D.B. & M.

STATE OF NEVADA }
County of White Pine } S.S.

I, F. W. MILLARD, being first duly sworn depose and say that this map consisting of one sheet has been correctly drawn to the designated scale from field notes of a survey made by me between the 8th day of August and 10th day of August, 1948; that it truly and correctly represents the proposed location and extent of the works used to divert water from UNDERGROUND SOURCES, in WHITE PINE County, by W. C. GOODMAN for irrigation purposes. That the proposed point of diversion, the approximate location and size of the diverting channel, all reservoirs or basins, the locations and names of all other works which will cross or connect with the proposed works, and the boundarys of all lands, showing by 40 acre subdivisions the areas proposed to be irrigated are fully and correctly designated thereon.

F. W. Millard
State Water Right Surveyor

Subscribed and sworn to before me this 10th day of August 1948.

Notary Public in and for White Pine County, Nevada.

My commission expires _____

0 500 1000 1500 2000

Scale - 1 in. = 400 ft.

November 8, 1948

MAP
TO ACCOMPANY APPLICATION TO
APPROPRIATE WATER FOR
IRRIGATION
BY W. C. GOODMAN
FROM UNDERGROUND SOURCE
Surveyed August 9. 1948
by
F. W. Millard & Son - Ely, Nevada

12714-12715