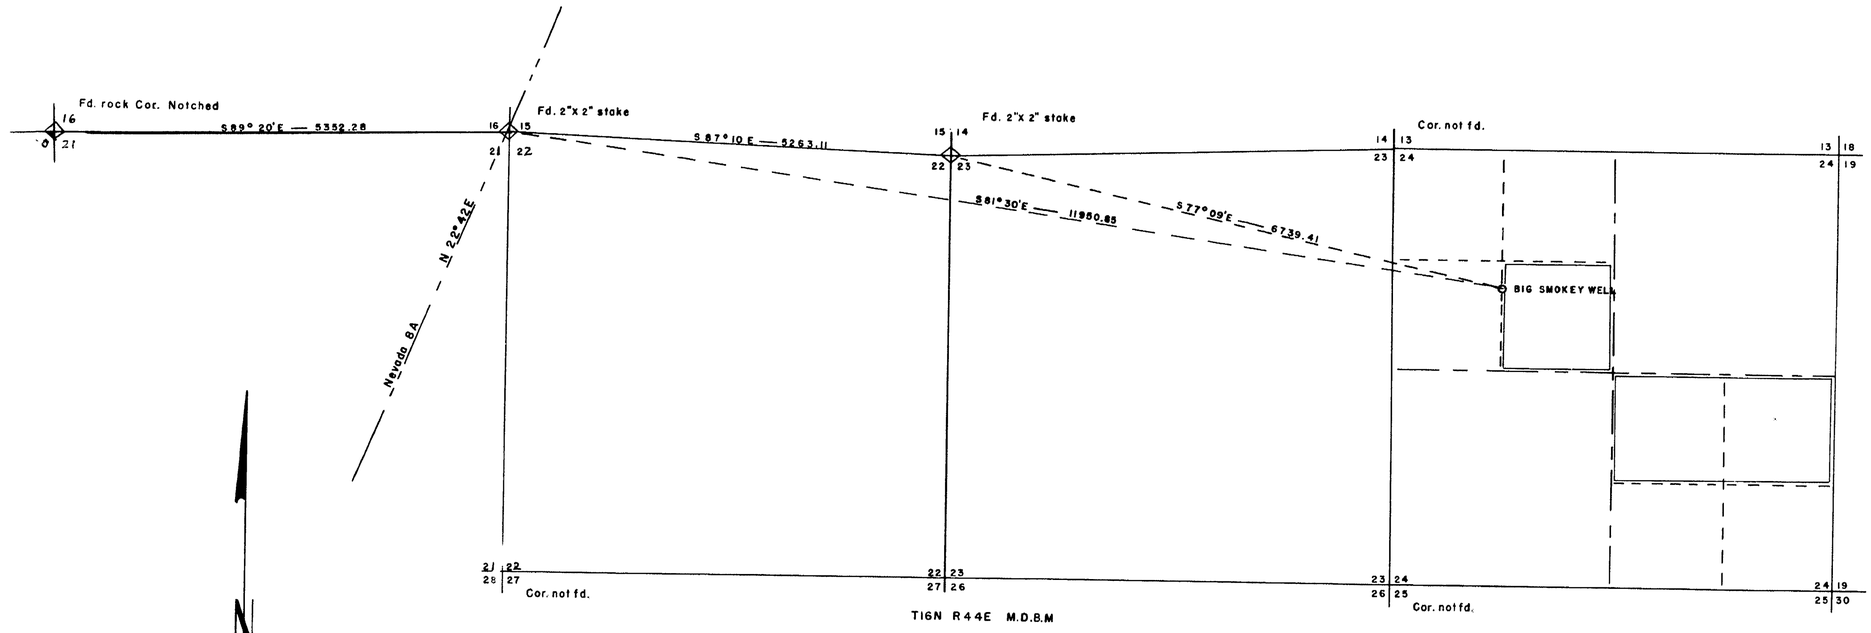

Basis of bearings
℄ of Nevada 8A

STATE OF N[illegible]
County [illegible]NDER] ss.

I, J.V. Case[illegible] being first duly sworn, depose and say that this map, consisting of one sheet inc[illegible] has been correctly drawn to the designated scale from field notes of a survey m[illegible] by m[illegible] between the 20th day of Nov. and the 20th day of Nov., 1948. that it tr[illegible] and correctly represents the location and extent of the proposed works use[illegible] to [illegible]ert water from BIG SMOKEY WELL, in Lander County, by F.M. & L.E Schmidtlein [illegible] for stockwatering purposes. That the proposed point of diversion, the approximate [illegible]on and size of the diverting channel or othere conduit, the place and manner of [illegible]e, and the location and names of all othere works, or streams which are or [illegible] by, or connected with said works, are fully and correctly designated thereon.

J.V. Caselli
State Water Right Surveyor

Subsribed and sworn to before me this [illegible] day of December, 1948

[illegible]
Notary Public in and for White Pine County, Nevada

[illegible] BATH, Notary Public
My Commission Expires July 18, 1949

0 1000 2000 3000

3742 Issued Jan. 21, 1952

MAP SHOWING
LOCATION OF BIG SMOKEY WELL
FOR
F.M.& L.E SCHMIDTLEIN

SCALE 1 in. = 1000 ft

Surveyed November 20, 19[illegible]

J.V. CASELLI
ELY, NEVADA

FILED
December 8, 1948
State Engineer

12718