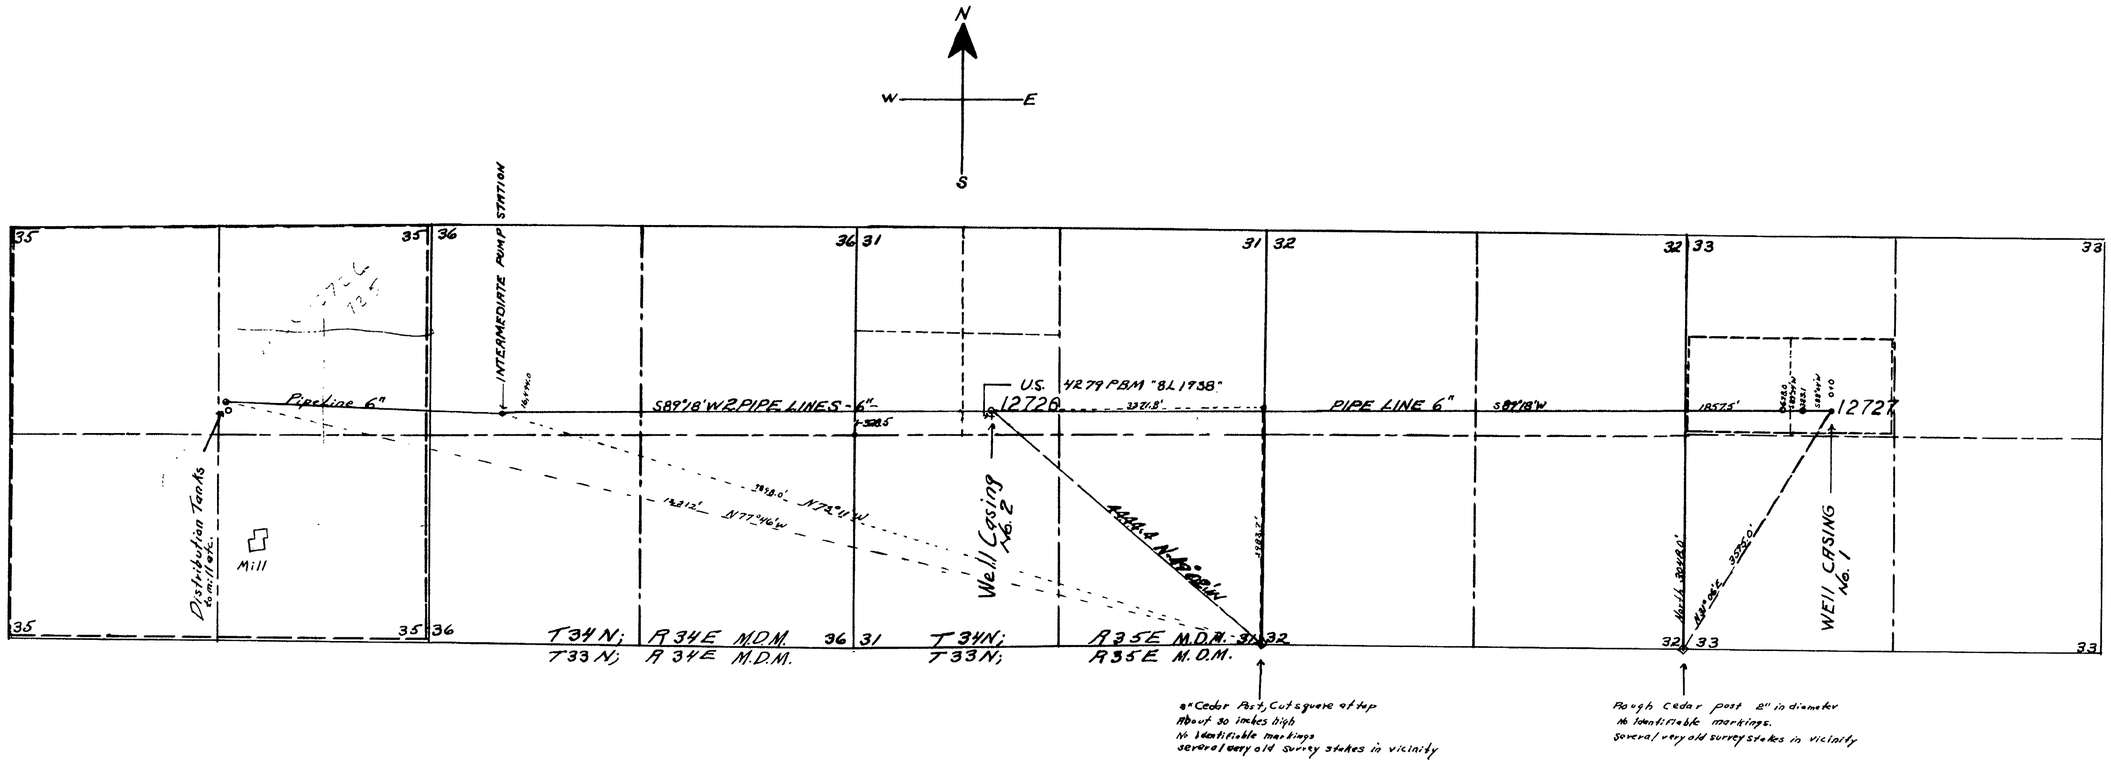

3255 April 21, 1949.

3256 April 21, 1949

PLAT 0 1000' 2000' 3000' 4000'

PROFILE HOR. 0 400' 800' 1200' 1600'

PROFILE VER. 0 10' 20' 30' 40' 80' 120' 160'

STATE OF NEVADA }SS
COUNTY OF PERSHING }

I, Robert S. Leighton, being first duly sworn depose and say that this map, consisting of two sheets, has been drawn to the designated scale from field notes of a survey made under my direction between the 1st day of June, 1948 and the 13th day of June, 1948; that it truly and correctly represents the location and extent of works used to divert water from an underground source in Pershing County by the Nevada Massachusetts Company for mining & milling purposes. That the point of diversion, location of mill, size of pipe line, and the name and location of all other works or streams which are crossed by or connected with said works are correctly designated hereon.

Robert S. Leighton
STATE WATER RIGHT SURVEYOR

Subscribed & Sworn before me this 27th day of October, 1948

Mary Helen Mascucci
NOTARY PUBLIC IN AND FOR PERSHING CO.

FILED
November 19, 1948

MAP

TO ACCOMPANY APPLICATION TO APPROPRIATE WATER FOR MINING & MILLING BY —

THE NEVADA MASSACHUSETTS COMPANY

FROM AN UNDERGROUND SOURCE

SHEET 1

12726–12727

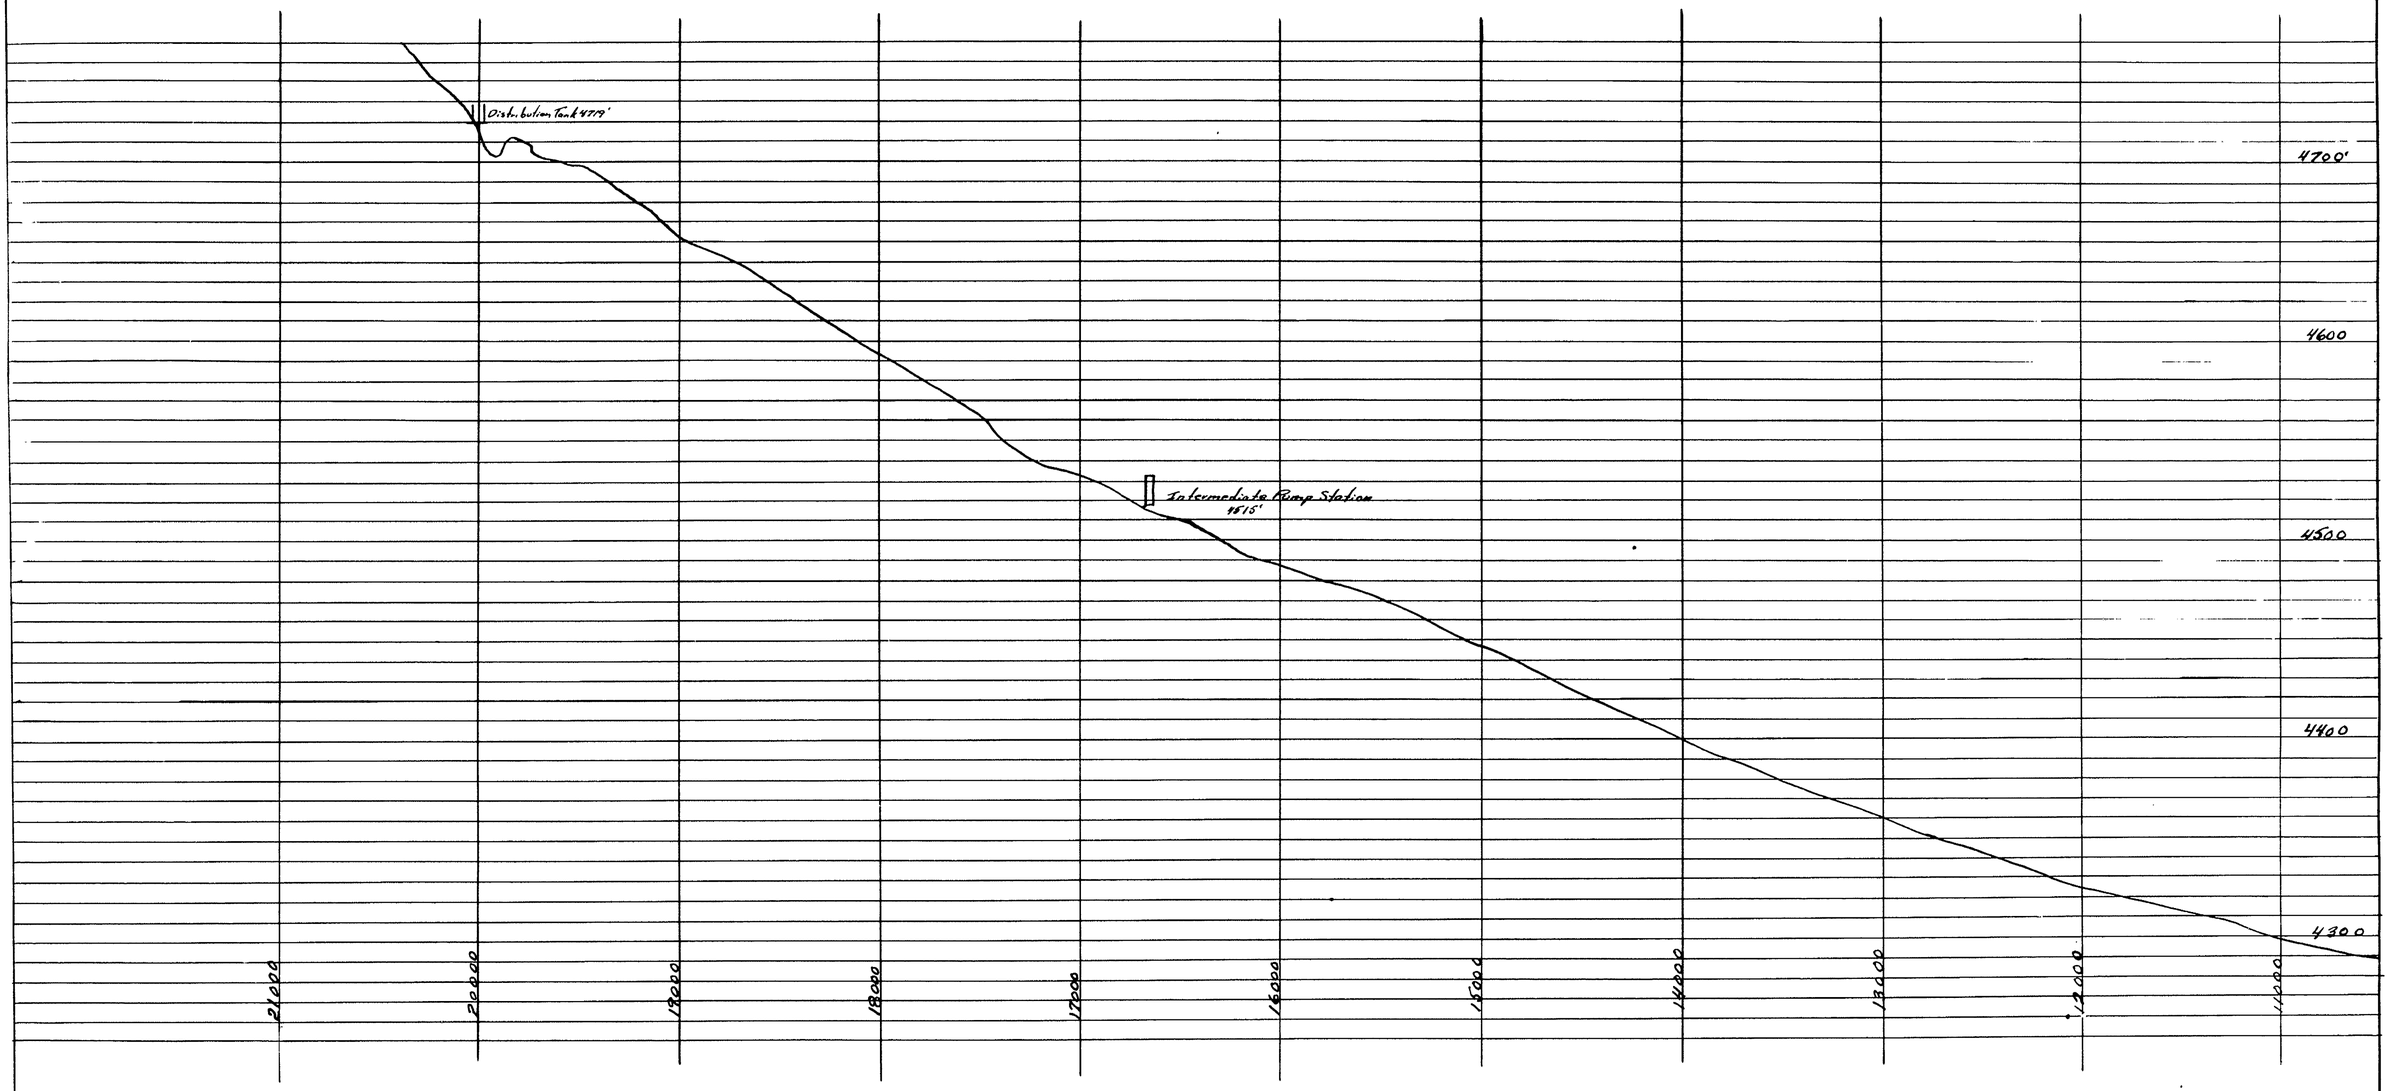

3255 April 21, 1949

3256 April 21, 19[illegible]

MAP

TO ACCOMPANY APPLICATION TO APPROPRIATE WATER FOR MINING & MILLING BY—

THE NEVADA MASSACHUSETTS COMPANY

FROM AN UNDERGROUND SOURCE

SHEET 2

FILED
November 19, 1948
STATE ENGINEER'S OFFICE

12726–12727