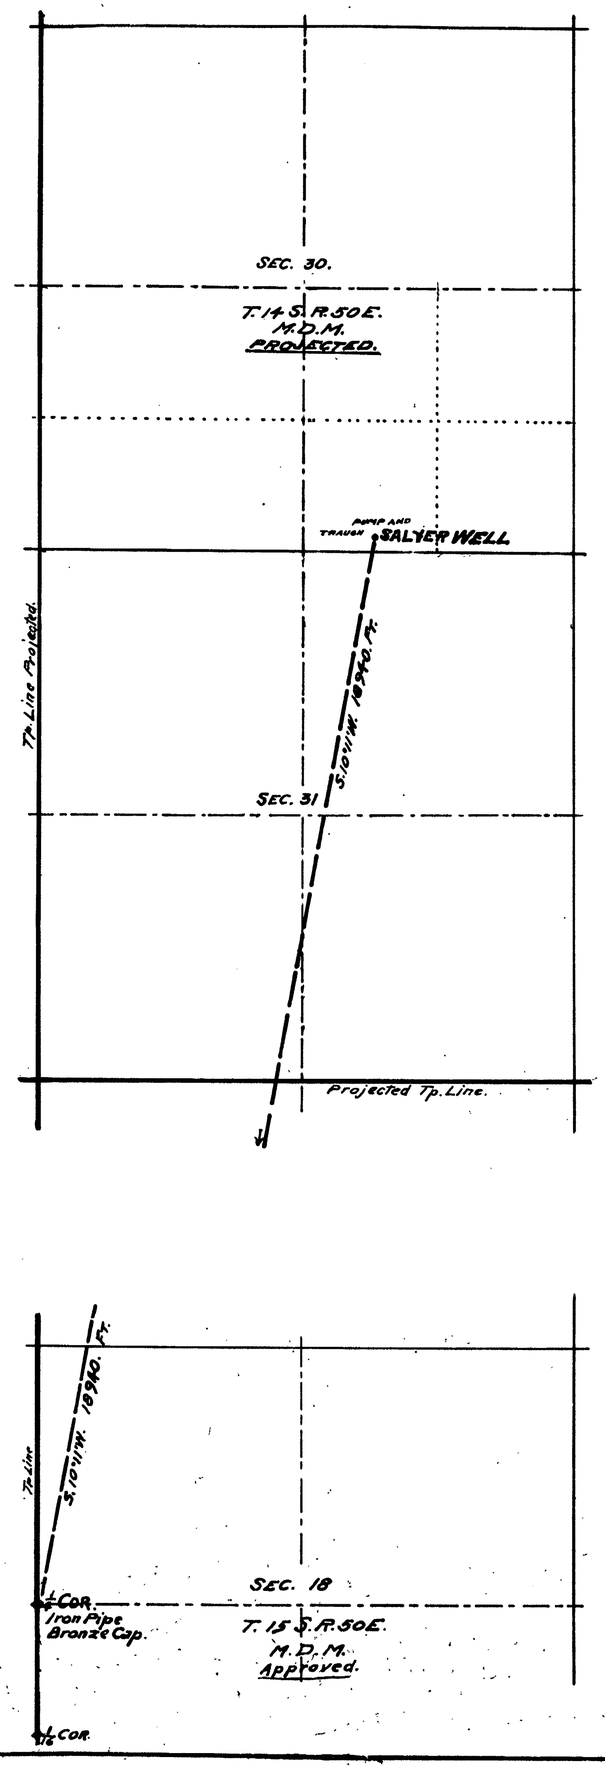

STATE OF NEVADA, }
COUNTY OF NYE. } S.S.

I, Charles G. Walker, being first duly sworn, depose and say that this map has been correctly drawn to the designated scale from field notes of a survey made by me the 8th day of September 1948, that it truly and correctly represents the location and extent of the works used to divert water from an underground source, in Nye County, by E.G. AND Buela A. Salyer for stock watering purposes. That the proposed point of diversion, the diverting conduit, the place and manner of use, and the names of all other works or streams which are crossed by or connected with the said works, are fully and correctly designated thereon.

Charles G. Walker
State Water Right Surveyor.

Subscribed and sworn to before me this 20 day of October 1948.

Harold M. Andre
Notary Public in and for Nye County, Nevada.

My Commission Expires March 7, 1950

NORTH

Draft No. 3750 Issued Jan. 21, 1952

00 1000 2000. 3000. 4000.

SCALE 1 IN. = 800. FT.

MAP TO
ACCOMPANY APPLICATION TO
APPROPRIATE WATER
FOR
STOCK WATERING
BY
E. G. AND BUELA A. SALYER,
FROM
AN UNDERGROUND SOURCE.

FILED
October 25, 1948
STATE ENGINEER'S OFFICE

12729