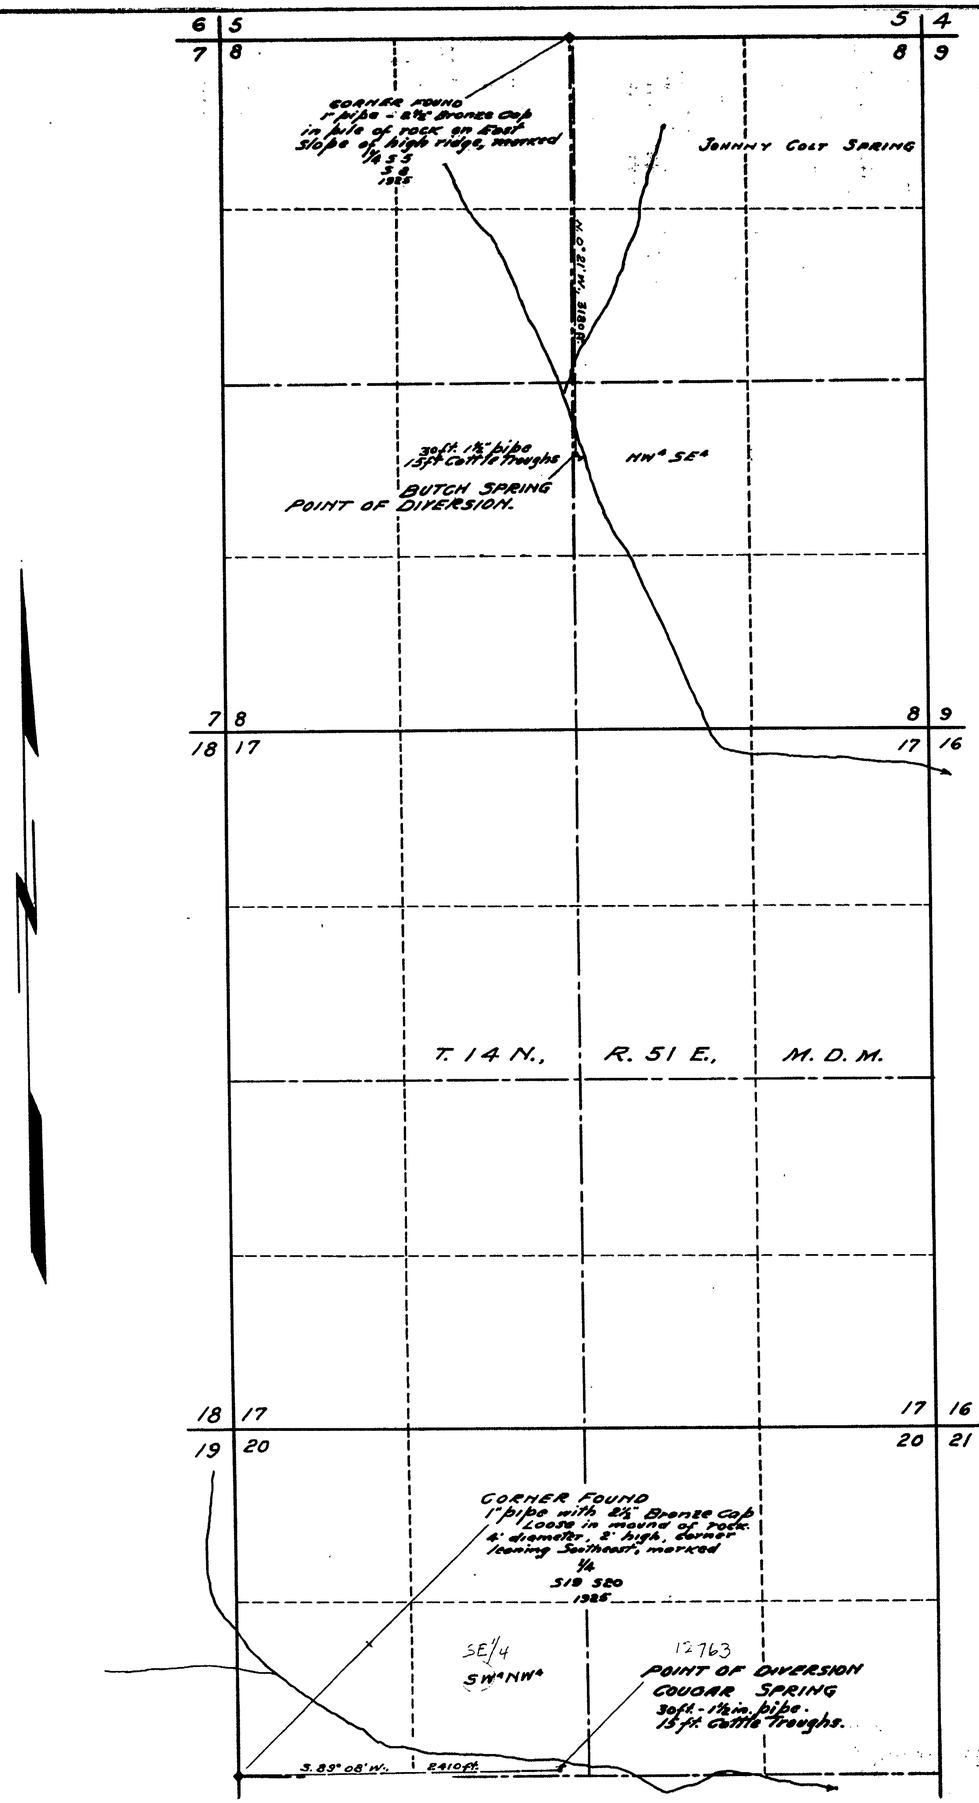

STATE OF NEVADA }
County of White Pine } ss.

I, Robert W. Millard, being first duly sworn, depose and say that this map, consisting of one sheet, has been correctly drawn to the designated scale from field notes of a survey made by me October 3rd. and November 16th., 1948; that it truly and correctly represents the location and extent of the proposed works used to divert water from BUTCH and COUGAR SPRINGS in NYE County by MURLYN M. MADDEN for stockwatering purposes. That the proposed points of diversion, the approximate location and size of the diverting channel or other conduit, the place and manner of use, and the location and names of all other works or streams which are crossed by, or connected with the said works, are fully and correctly designated thereon.

Robert W. Millard
State Water Right Surveyor.

Subscribed and sworn to before me this 27th. day of November, 1948.

F. W. Millard
Notary Public in and for White Pine County, Nevada.
My commission expires Dec. 22, 1949.

0' 500' 1000' 2000'
SCALE 1-IN. = 600 FT.

FILED
December 10, 1948
STATE ENGINEER'S OFFICE

MAP TO ACCOMPANY APPLICATION
TO APPROPRIATE WATER FOR
STOCKWATERING
BY MURLYN M. MADDEN
FROM BUTCH & COUGAR SPRINGS
SURVEYED OCT. 3RD. and NOV. 16TH. 1948.
BY - F. W. MILLARD & SON
ELY - NEVADA.

12749–12763