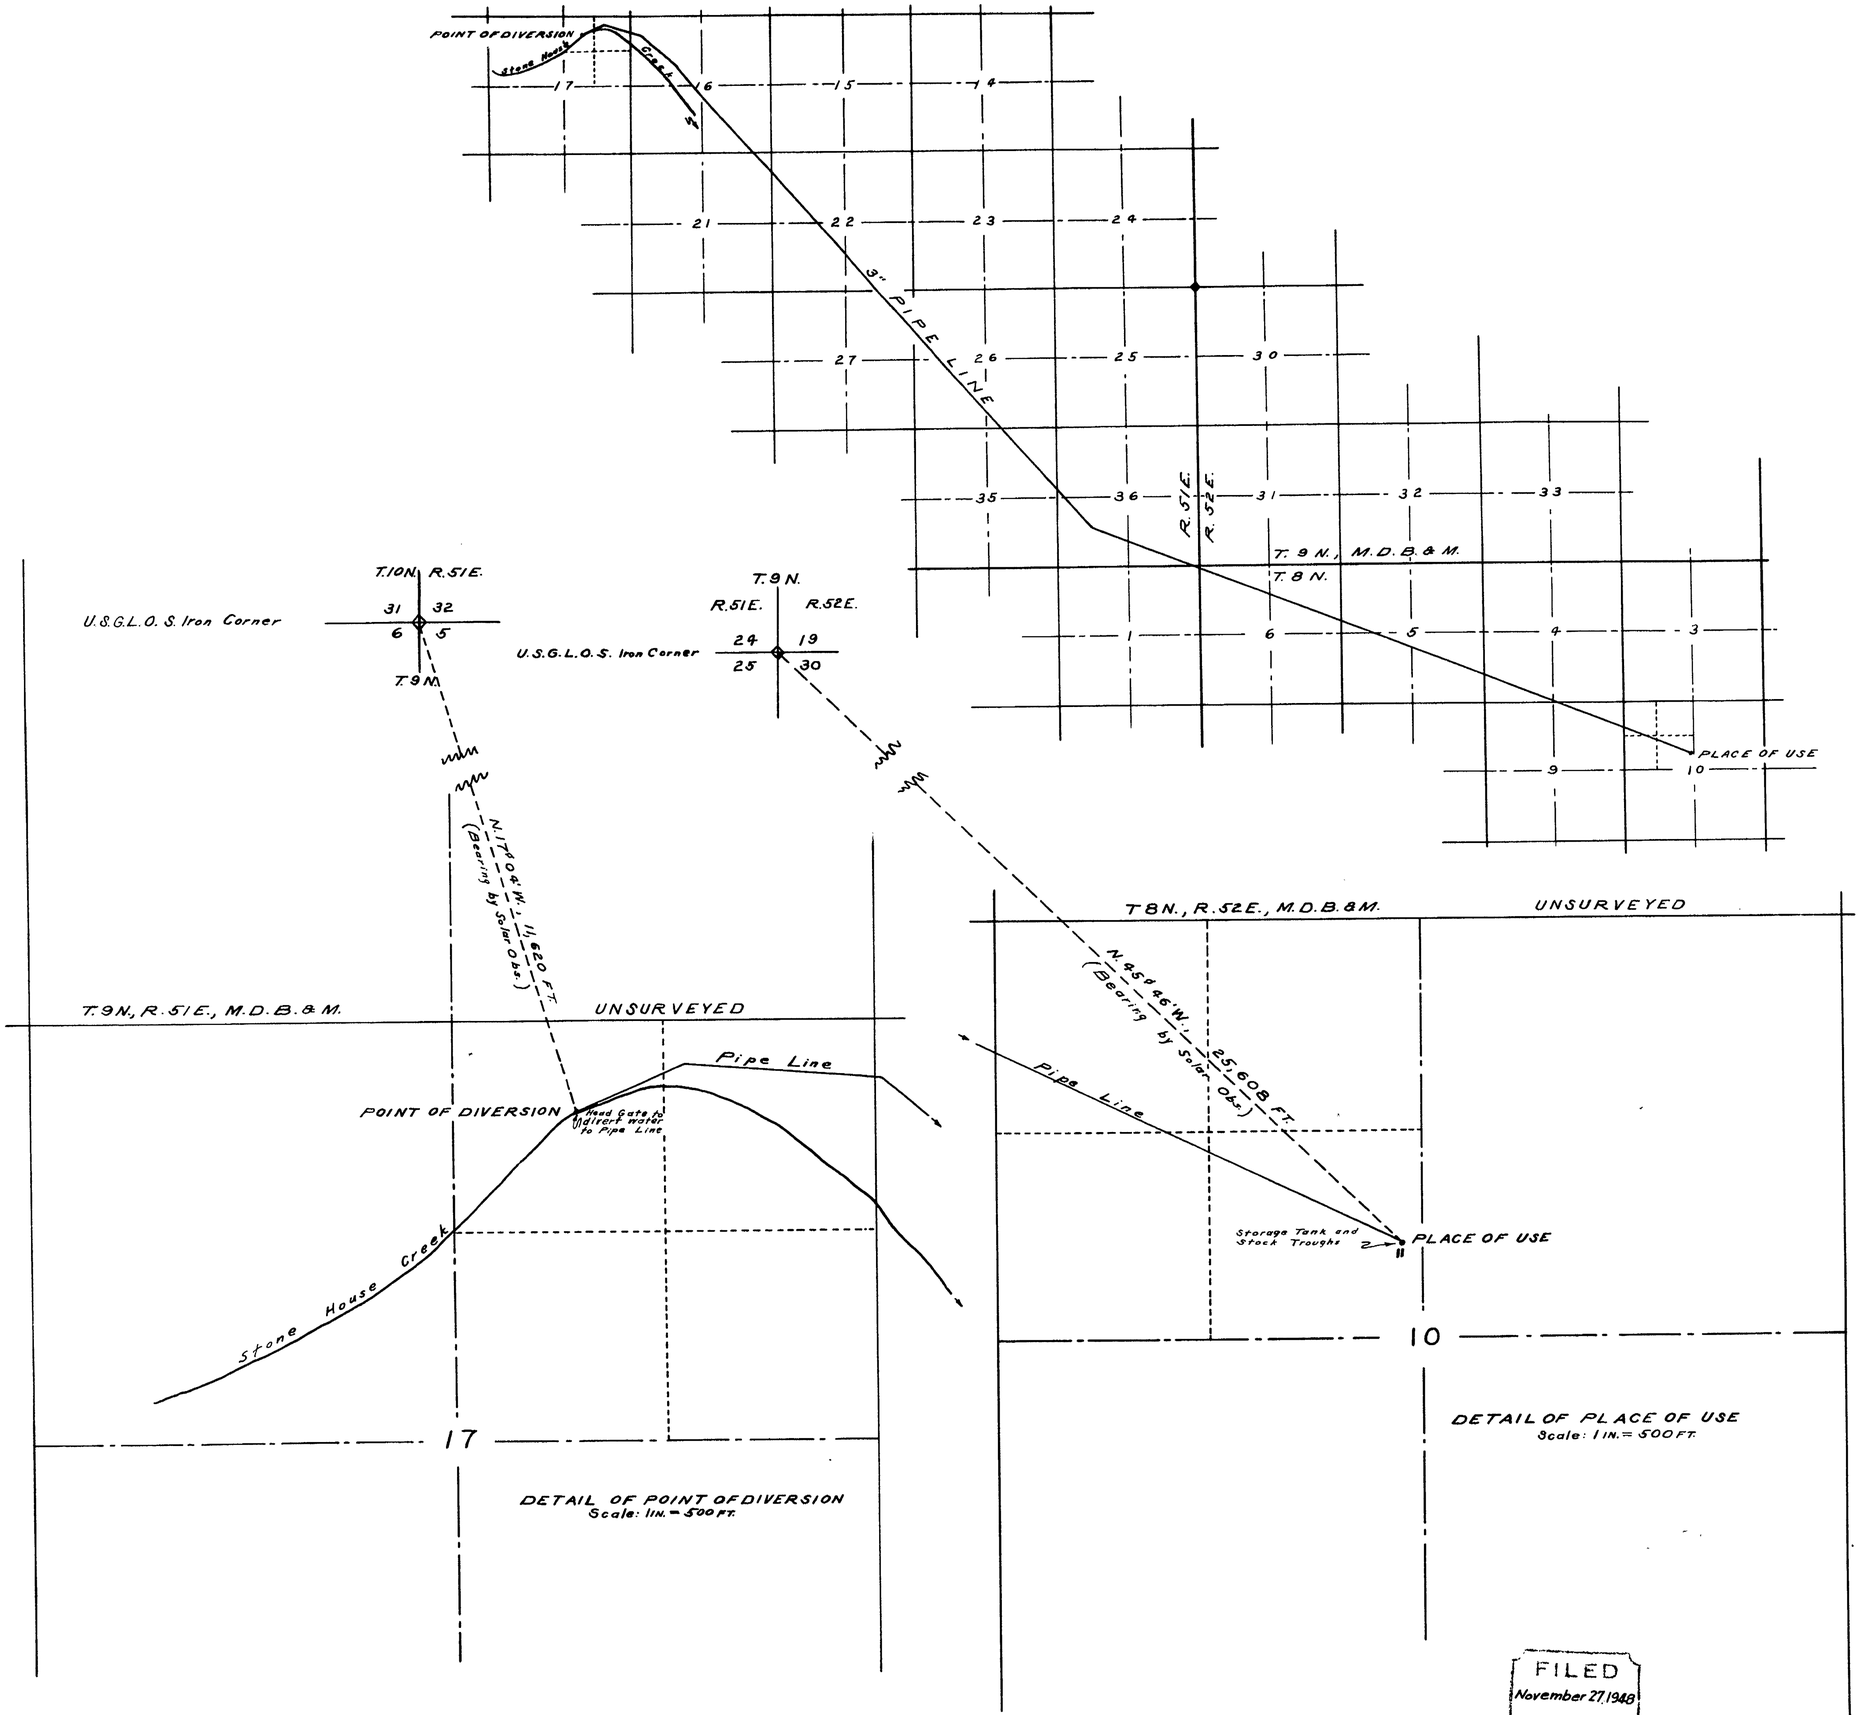

STATE OF NEVADA } s.s
County of Esmeralda

I, William H. Hisle, being first duly sworn, depose and say that this map, consisting of one sheet, has been correctly drawn to the designated scale from field notes of a survey made by me on the 17th and 24th days of October, 1948; that it truly and correctly represents the location and extent of the proposed works used to divert water from Stone House Creek, in Nye County, by Harvy Titus and Madison Locke for stockwatering purposes. That the proposed point of diversion, the approximate location and size of the diverting conduit, the place and manner of use, and the location and names of all other works or streams which are crossed by or connected with the said works, are fully and correctly designated thereon.

William H. Hisle
State Water Right Surveyor.

Subscribed and sworn to before me this 24th day of November, 1948.

Bertha Mankure
Notary Public in and for Esmeralda, County, Nevada.

SCALE: 1IN.=3,000 FT.

FILED
November 27, 1948
STATE ENGINEER'S OFFICE

MAP TO ACCOMPANY
APPLICATION TO APPROPRIATE WATER
FOR
STOCKWATERING
BY
TITUS AND LOCKE
FROM
STONE HOUSE
CREEK

12756