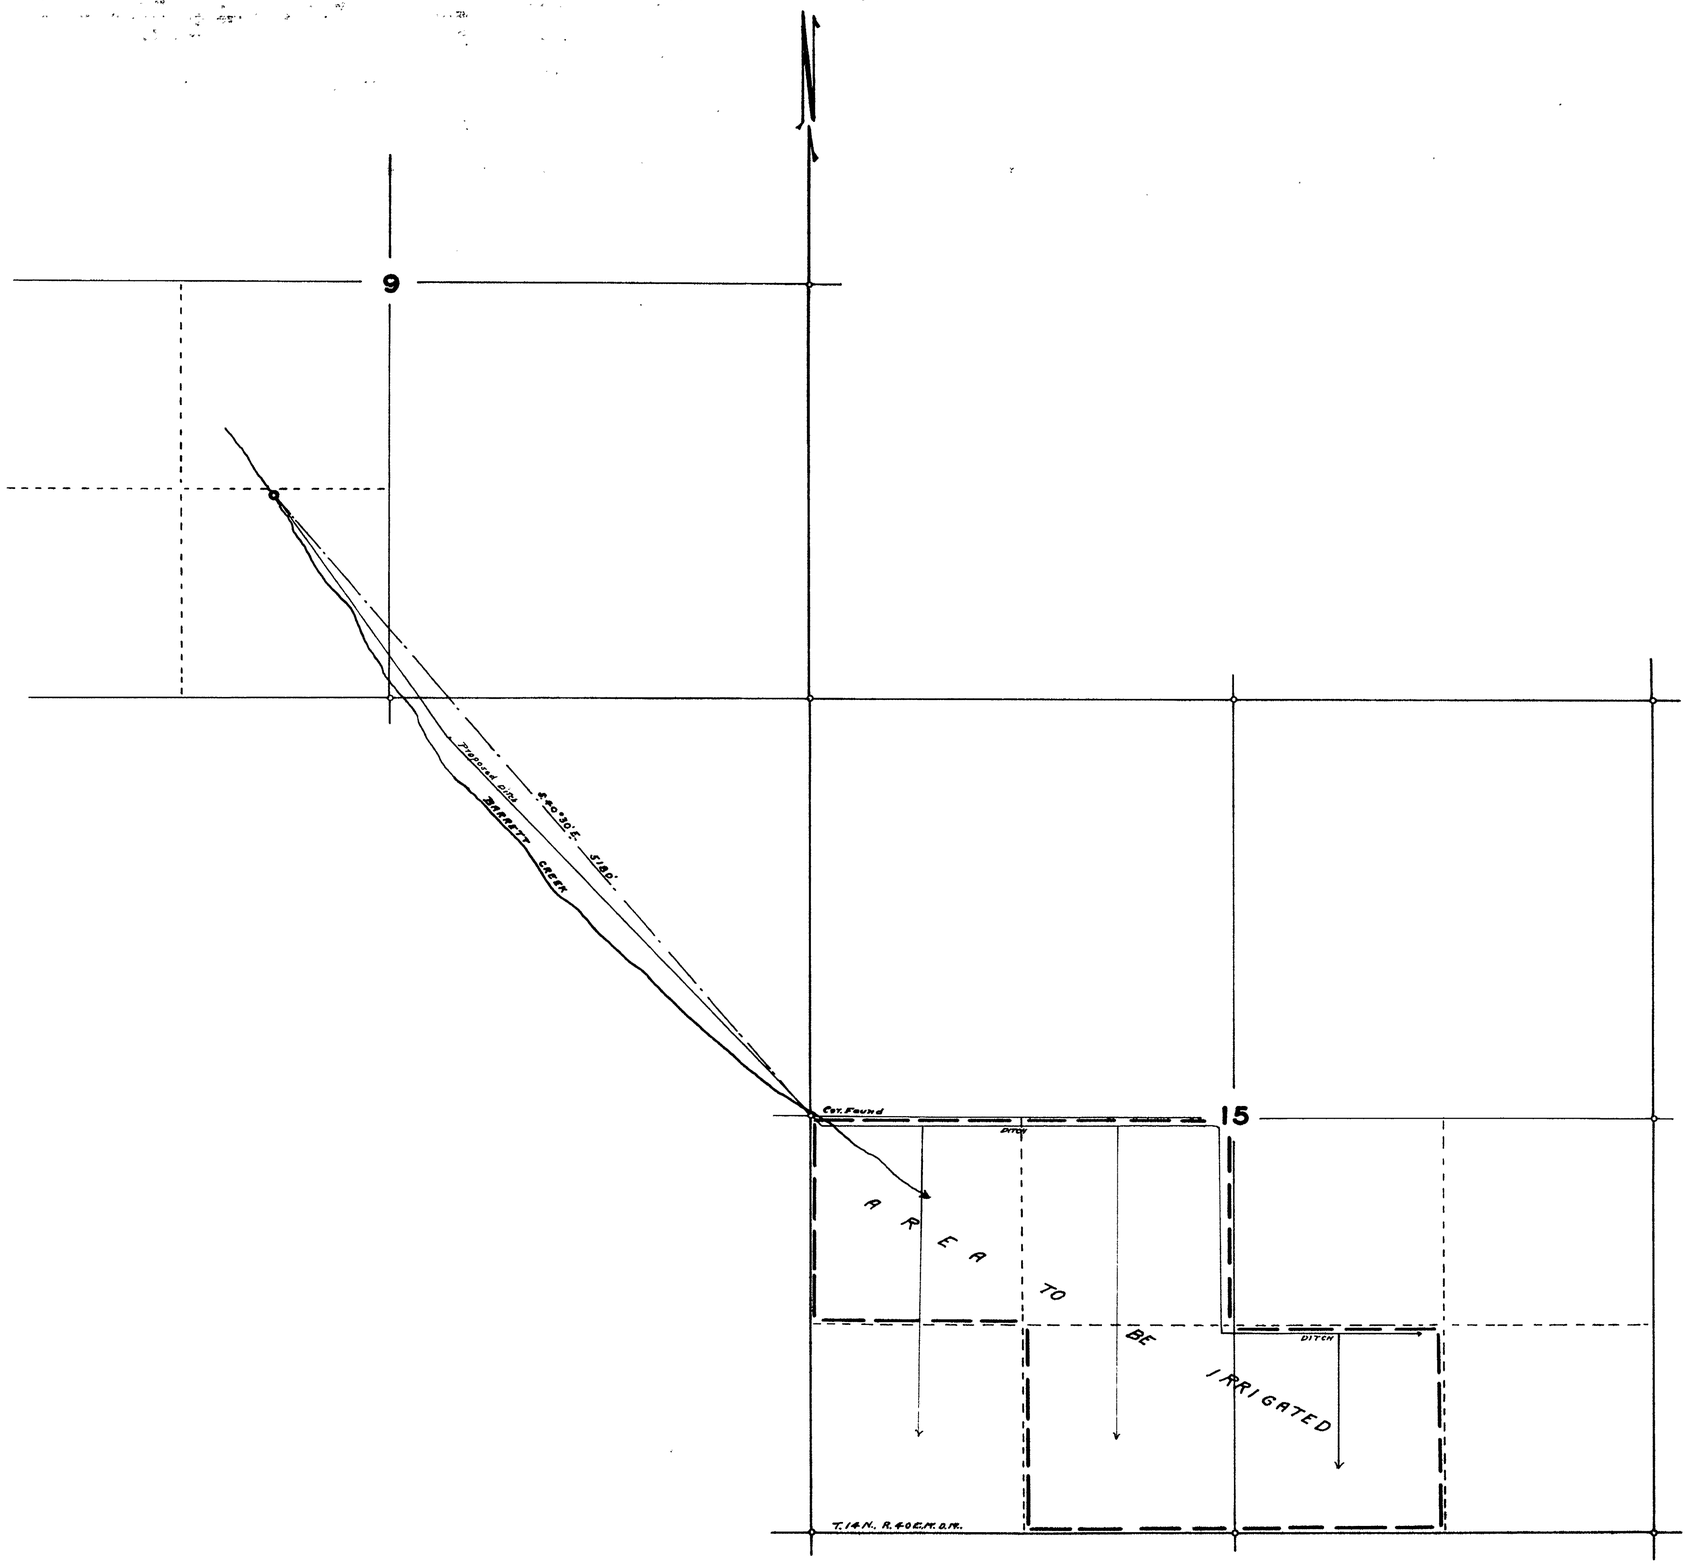

STATE OF NEVADA }
COUNTY OF ESMERALDA } ss.

I, Ed. S. Giles, being first duly sworn, depose and say that this map, consisting of one sheet, has been correctly drawn to the designated scale, from field notes of a survey made by me, on the 28th day of November, 1948: That it truly and correctly represents the location and extent of the works used to divert water from Barrett Creek, in Nye County by A. J. Slatterly for Irrigation: That the proposed point of diversion, the approximate position of the diverting channel, the location and names of all other works which will be crossed by or connected with the proposed works and the bondary of all lands, showing by 40 acre subdivisions, the area proposed to be irrigated, are fully and correctly designated thereon.

Ed. S. Giles

STATE WATER RIGHT SURVEYOR.

Subscribed and Sworn to before me,
this 14 day of January, 1949

Lenied Davis
County Clerk.

1 IN. = 500 FT.

0 FT. 500 1000 1500 2000

FILED
January 27, 1949
STATE ENGINEER

OFFICE
STATE ENGINEER

MAP TO ACCOMPANY
APPLICATION TO APPROPRIATE WATER
FOR
IRRIGATION
BY
A. J. SLATTERLY
FROM
BARRETT CREEK.

12759