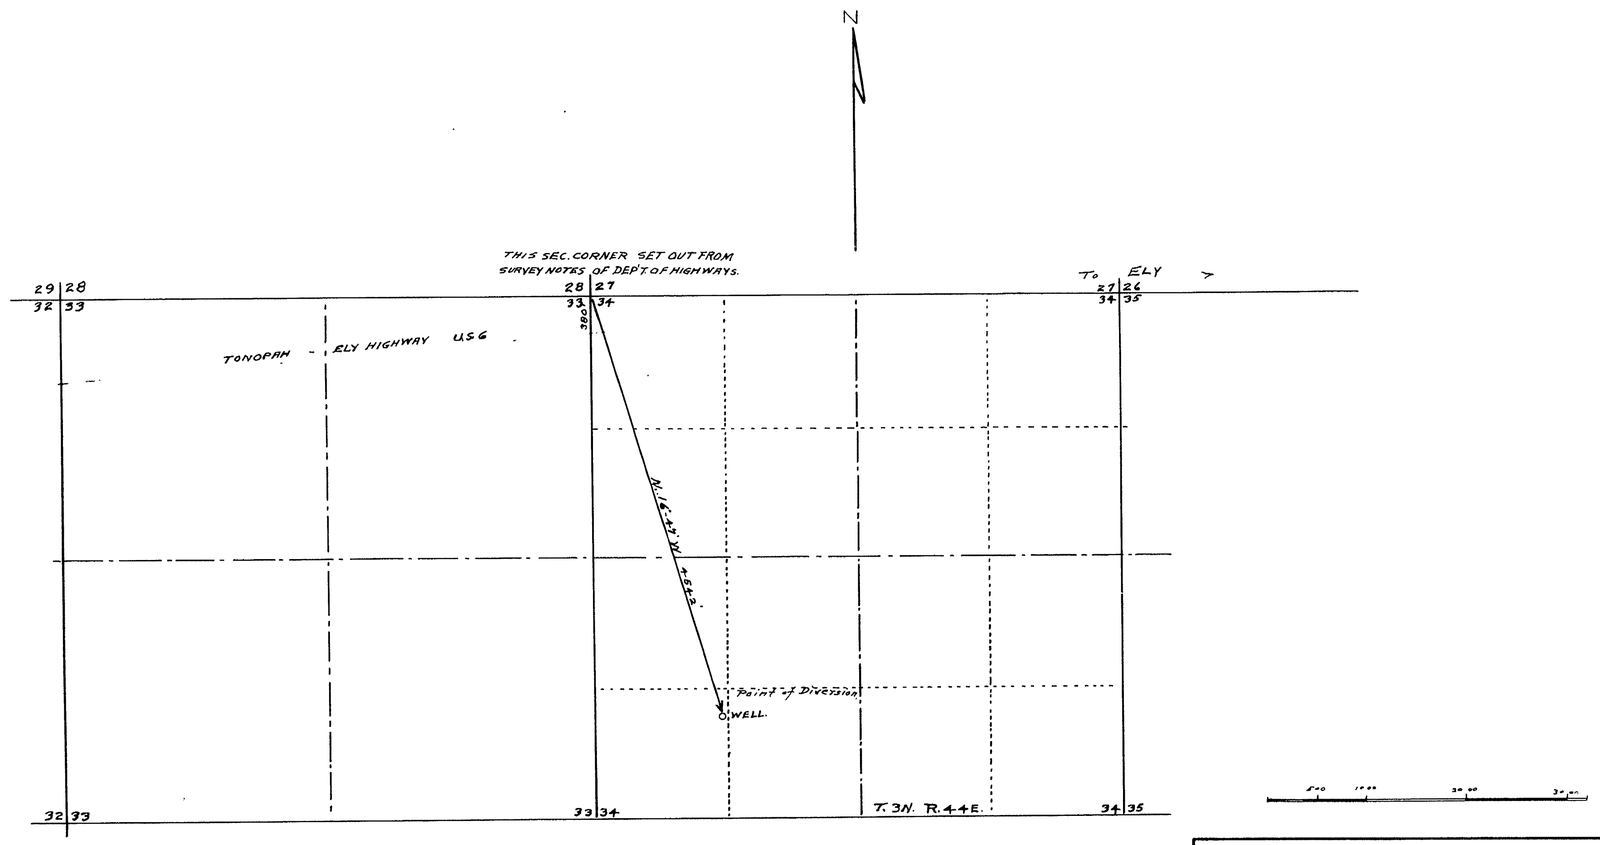


State of Nevada }
County of Nye }

I, D. S. Johnson, being first duly sworn, dep. ose and say that this Map, consisting of one sheet, has been correctly drawn to the designated scale from field notes of a survey made by me March 14th, 1947 that it truly and correctly represents the location of the proposed works used to divert water from a Well in Nye County by Warren C. Hunt and Donald B. Hunt for Stock watering purposes. That the proposed point of diversion is fully and correctly designated hereon.

Subscribed and sworn to before me this 8th day of Dec. 1948

D. S. Johnson
State Water Right Surveyor

Fred Husen
Notary Public

December 10, 1948

MAP
TO ACCOMPANY APPLICATION TO
APPROPRIATE WATER FOR STOCK
WATERING BY WARREN C. HUNT & DONALD B. HUNT.
FROM A WELL.

MARCH 14th, 1947 SCALE 1" = 800'

12761