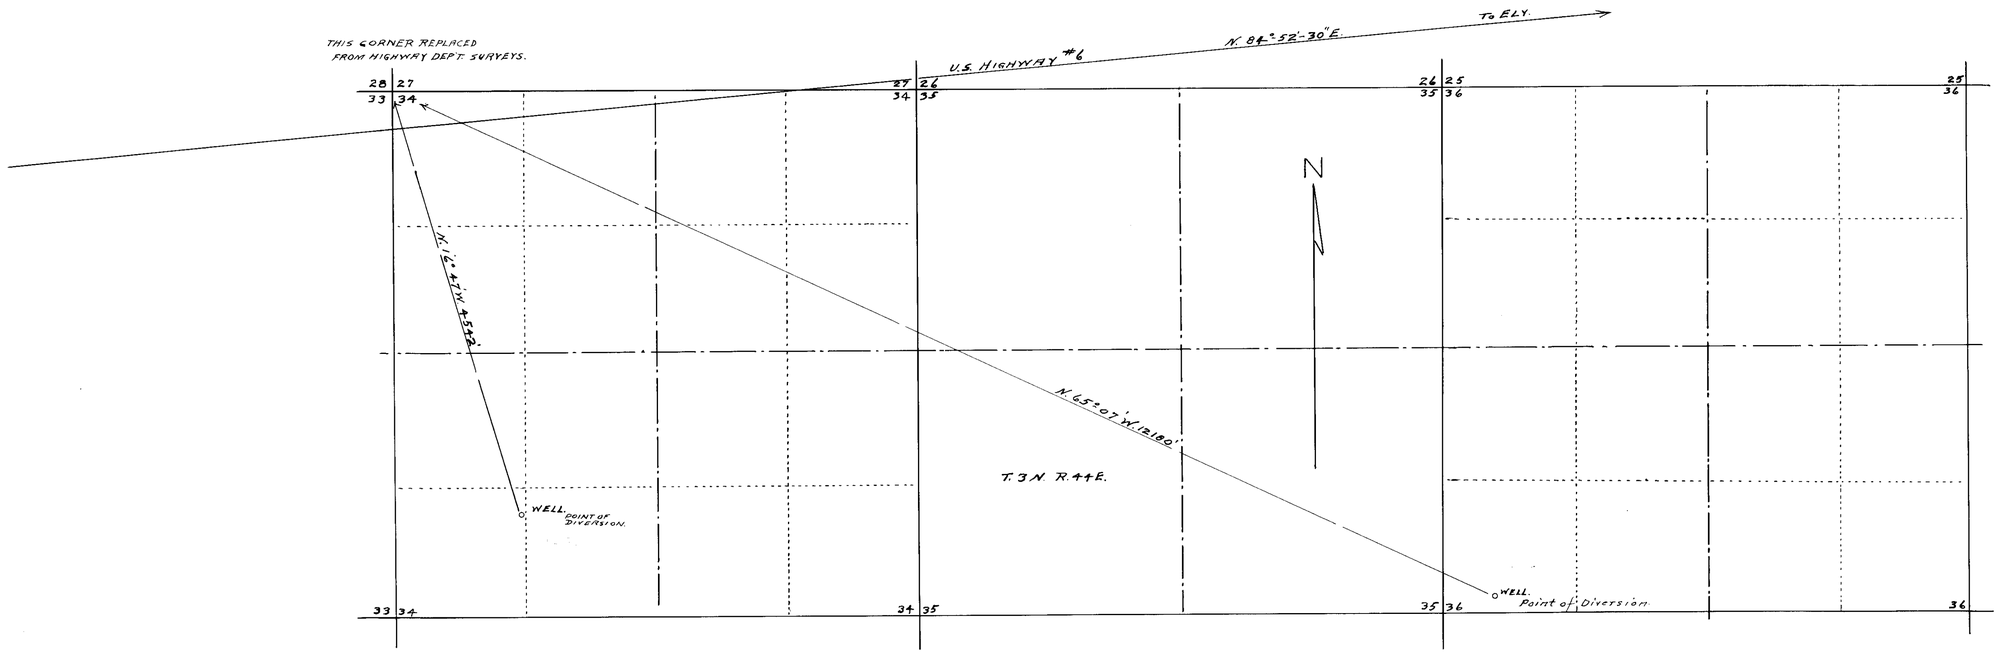

State of Nevada } S.S.
County of Nye

I, D S Johnson, being first duly sworn, depose and say this Map, consisting of one sheet, has been correctly drawn to the designated scale from field notes of a survey made by me April 19th, 1947; that it truly and correctly represents the location of works used to divert water from underground sources for stockwatering purposes by Warren C. Hunt and Donald B. Hunt; that the proposed point of diversion is correctly designated thereon.

D S Johnson
State Water Right Surveyor

Subscribed and sworn to before me this 8th day of Dec. 1948

Hans Jensen
Notary Public

December 10, 1948

500 1000 2000 3000

MAP

TO ACCOMPANY APPLICATION TO APPROPRIATE WATER FOR STOCKWATERING

BY WARREN C. HUNT AND DONALD B. HUNT

FROM WELLS.

APRIL 19th, 1947 Scale 1" = 800'

81316 12762