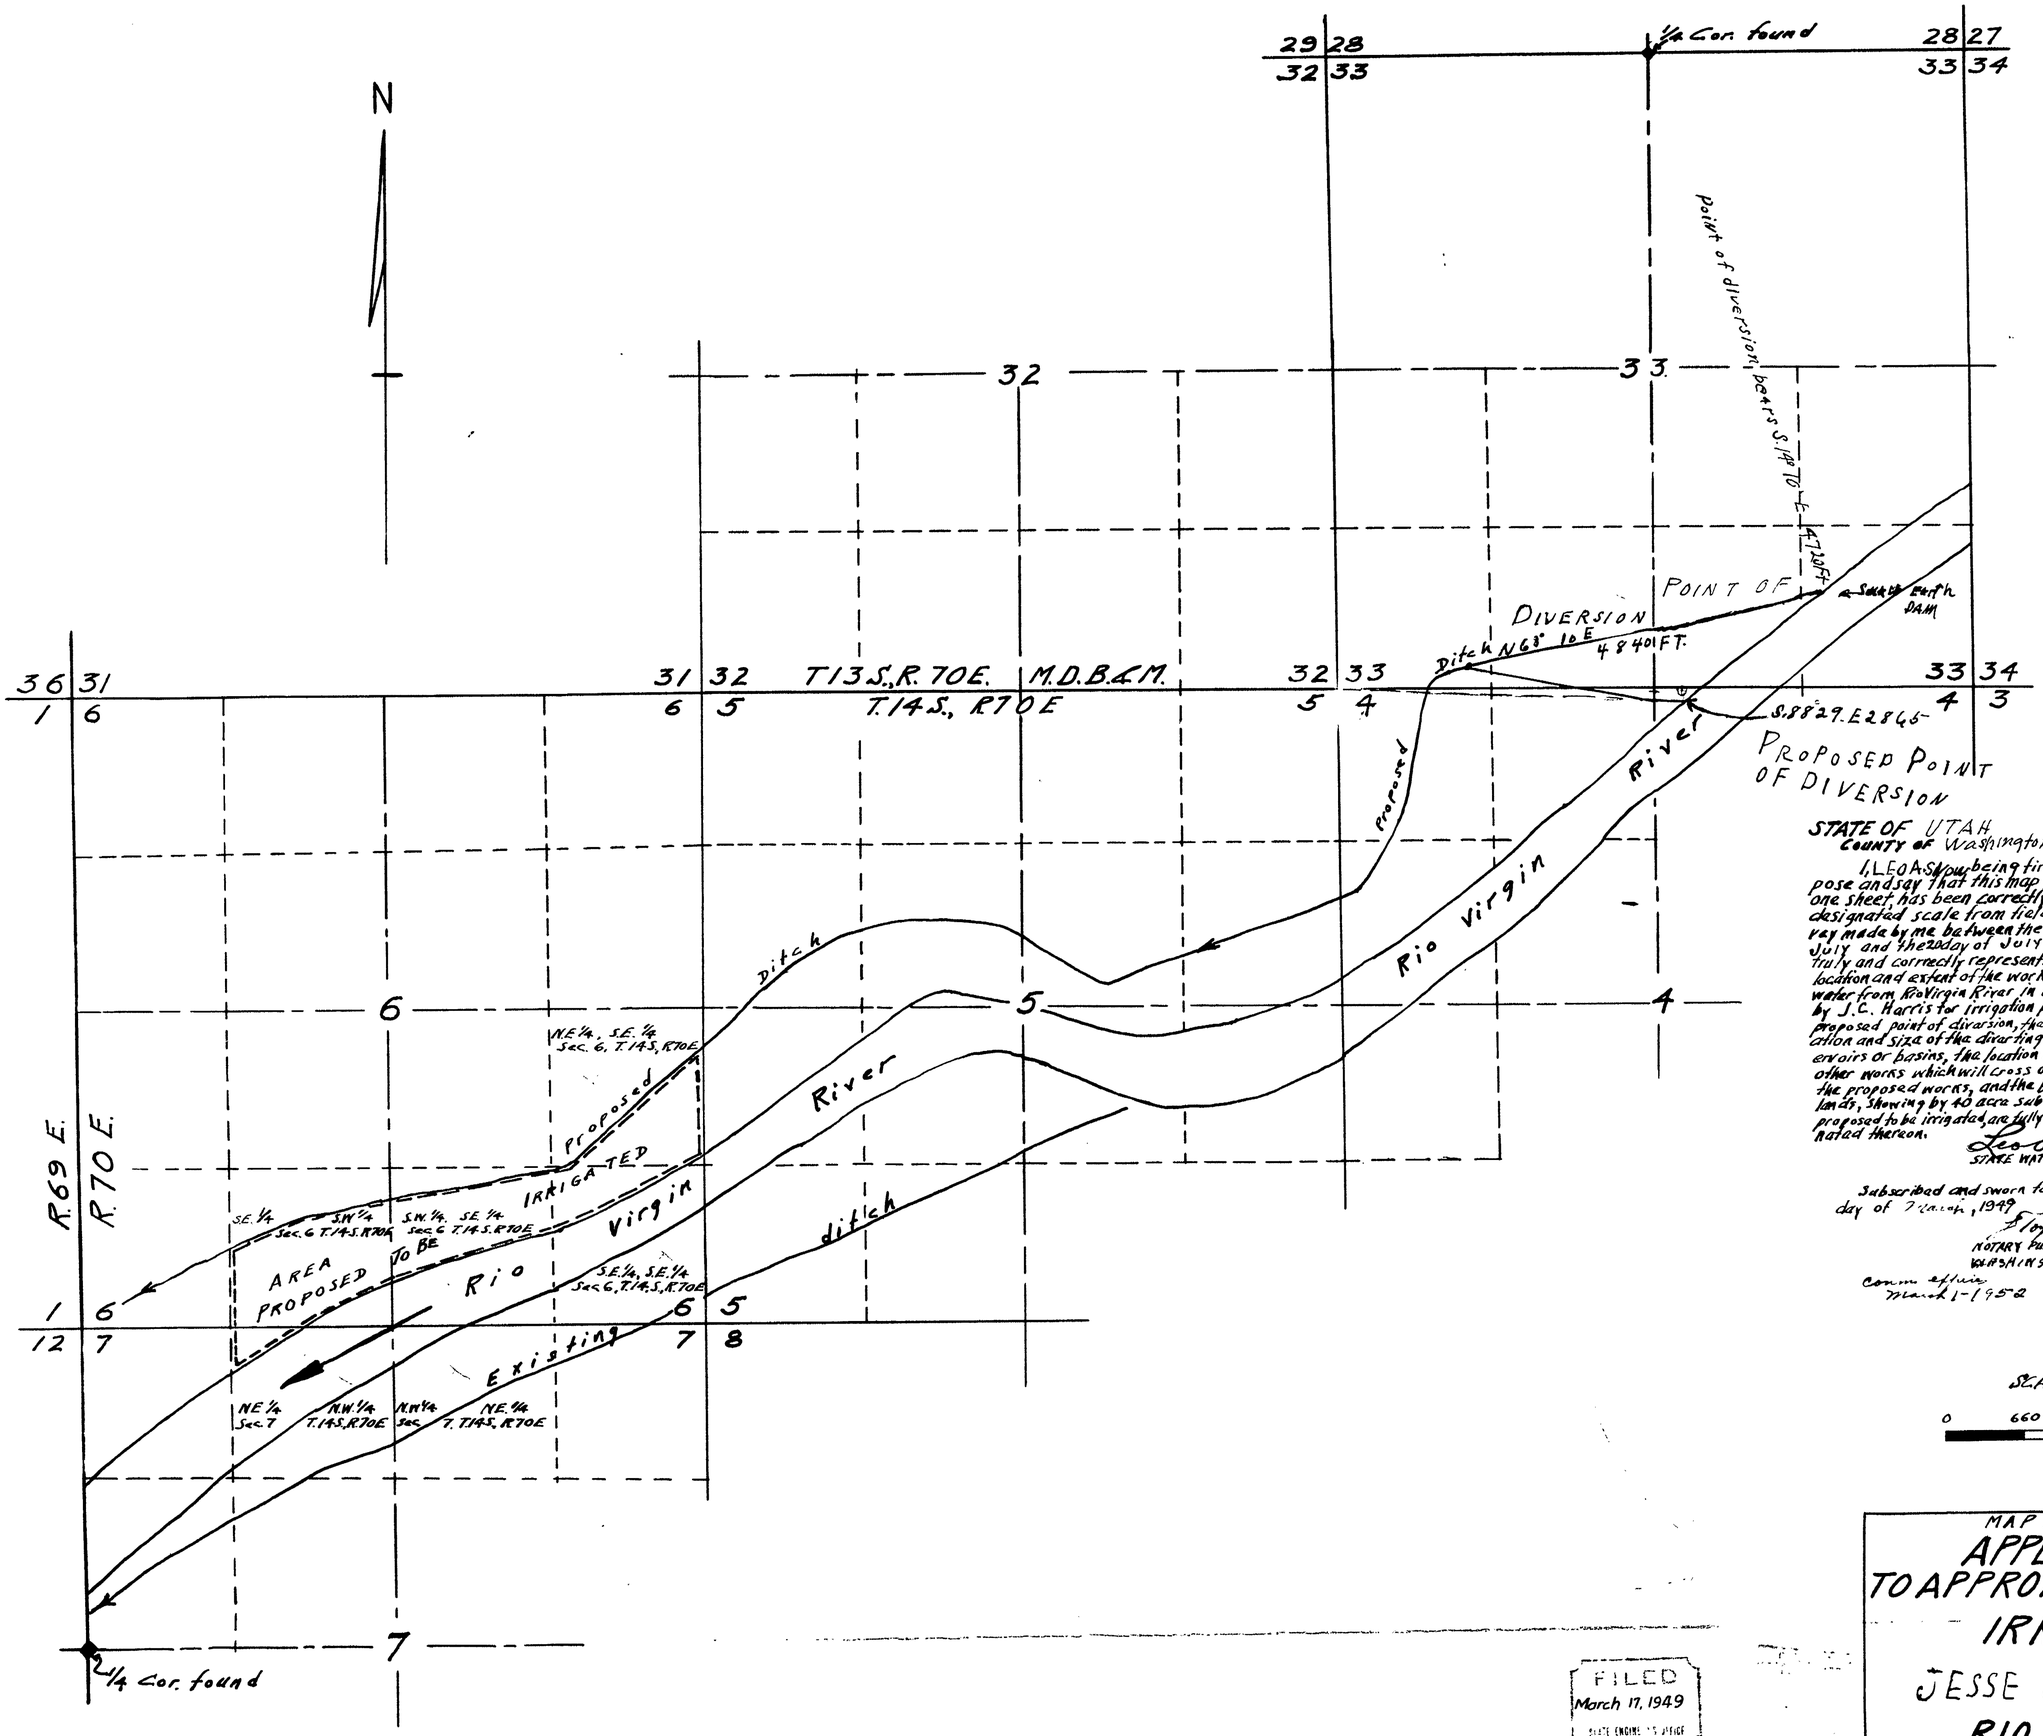

STATE OF UTAH
COUNTY OF Washington } S.S.

I, LEO A. Snow, being first duly sworn depose and say that this map, consisting of one sheet, has been correctly drawn to the designated scale from field notes of a survey made by me between the 19 day of July and the 20 day of July 1948; that it truly and correctly represents the proposed location and extent of the works used to divert water from Rio Virgin River in Clark County, by J.C. Harris for irrigation purposes; that the proposed point of diversion, the approximate location and size of the diverting channel, all reservoirs or basins, the location and names of all other works which will cross or connect with the proposed works, and the boundary of all lands, showing by 40 acre subdivisions the areas proposed to be irrigated, are fully and correctly designated thereon.

Leo A. Snow
STATE WATER RIGHT SURVEYOR

Subscribed and sworn to before me this 4th day of March, 1949

Floyd Bryan Stirling
NOTARY PUBLIC IN AND FOR WASHINGTON COUNTY UTAH

Comm. expires March 1-1952

SCALE: 1 IN = 660 FT.

0 660 1320 1980 2640 FEET

FILED
March 17, 1949
STATE ENGINEER'S OFFICE

MAP TO ACCOMPANY
APPLICATION
TO APPROPRIATE WATER
FOR
IRRIGATION
BY
JESSE C. HARRIS
FROM
RIO VIRGIN RIVER

12769

State of Nevada
County of Clark } ss.

I, Harlan Brown, being first duly sworn, depose and say that this map, consisting of one sheet, has been correctly drawn to the designated scale from field notes of a survey completed by me on the 28th day of March, 1950; that it truly and correctly represents the proposed location and extent of the works used to divert water from the Rio Virgin Valley in Clark County by Jesse Coleman Harris for irrigation purposes; that the proposed point of diversion, the approximate location and size of the diverting channel, all reservoirs or basins, the location and names of all other works which will cross or connect with the proposed works and the boundary of all lands, showing by 40-acre subdivisions the areas proposed to be irrigated, are fully and correctly designated thereon.

Harlan Brown
STATE WATER RIGHT SURVEYOR

Subscribed and sworn to before me this 28th day of April, 1950.

[illegible]
NOTARY PUBLIC IN AND FOR CLARK COUNTY, NEVADA.

My commission expires My Commission Expires Feb. 17, 1951

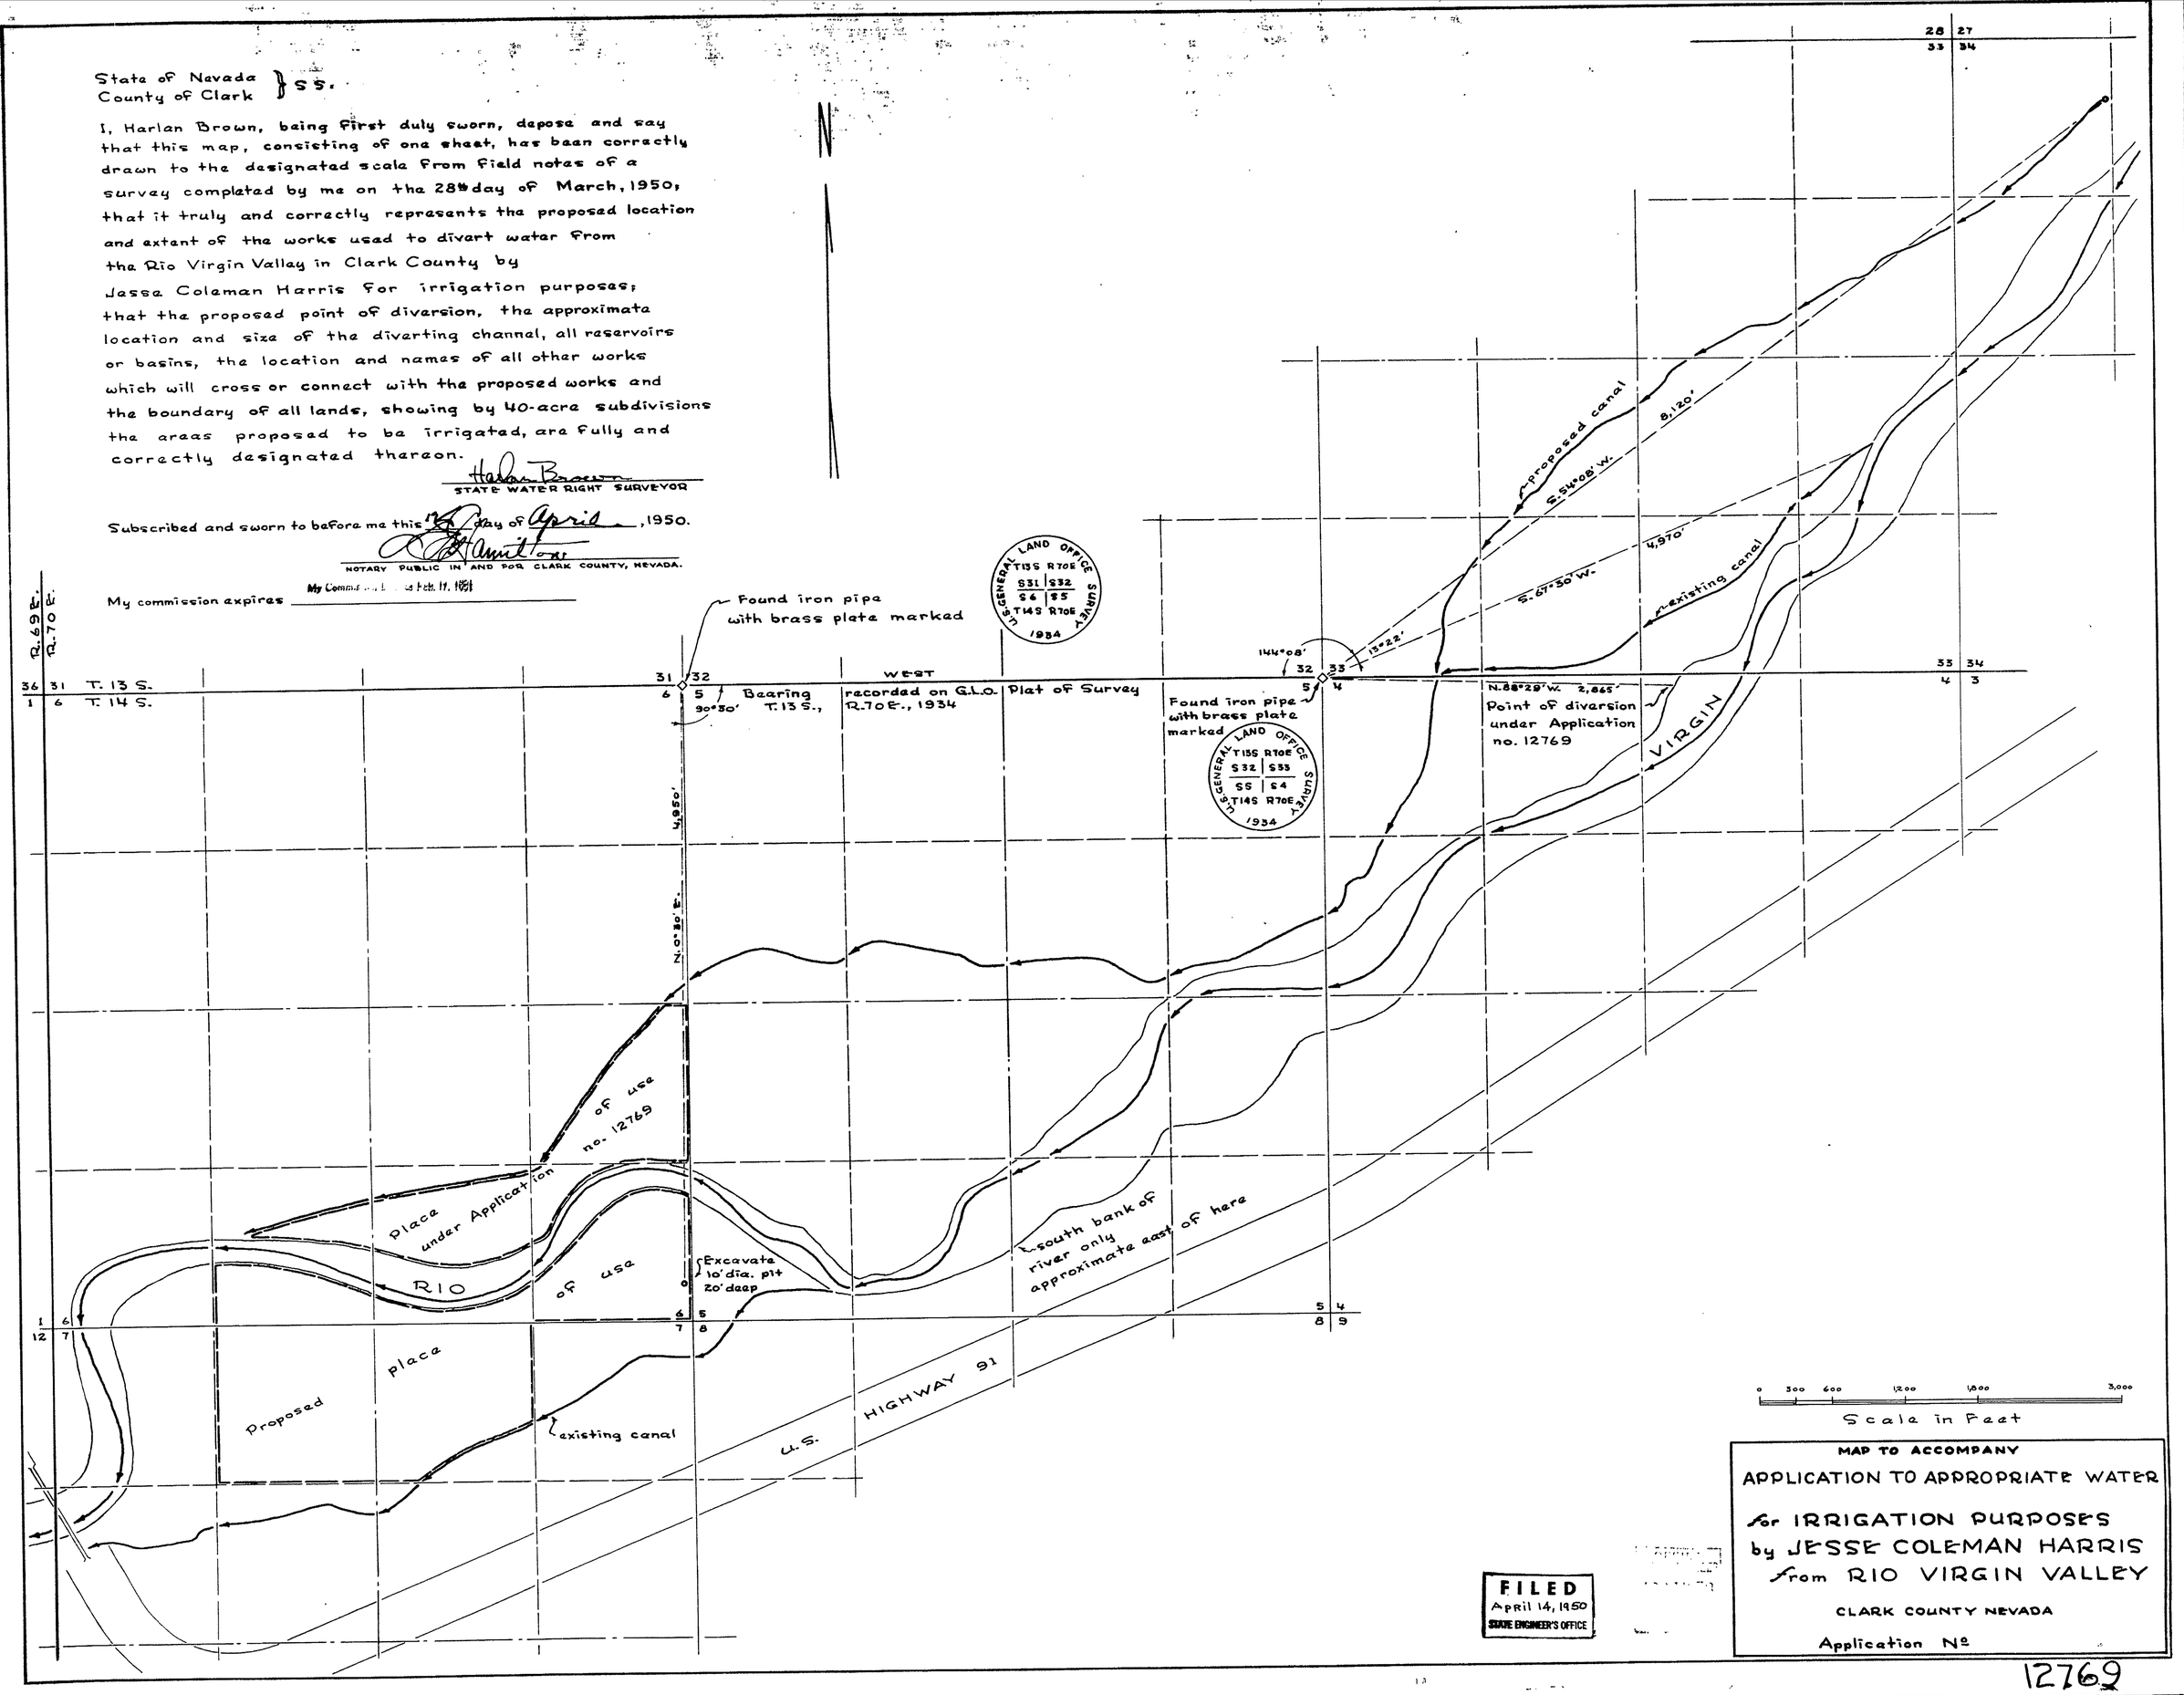

FILED
April 14, 1950
STATE ENGINEER'S OFFICE

MAP TO ACCOMPANY
APPLICATION TO APPROPRIATE WATER
for IRRIGATION PURPOSES
by JESSE COLEMAN HARRIS
from RIO VIRGIN VALLEY
CLARK COUNTY NEVADA
Application No. 12769