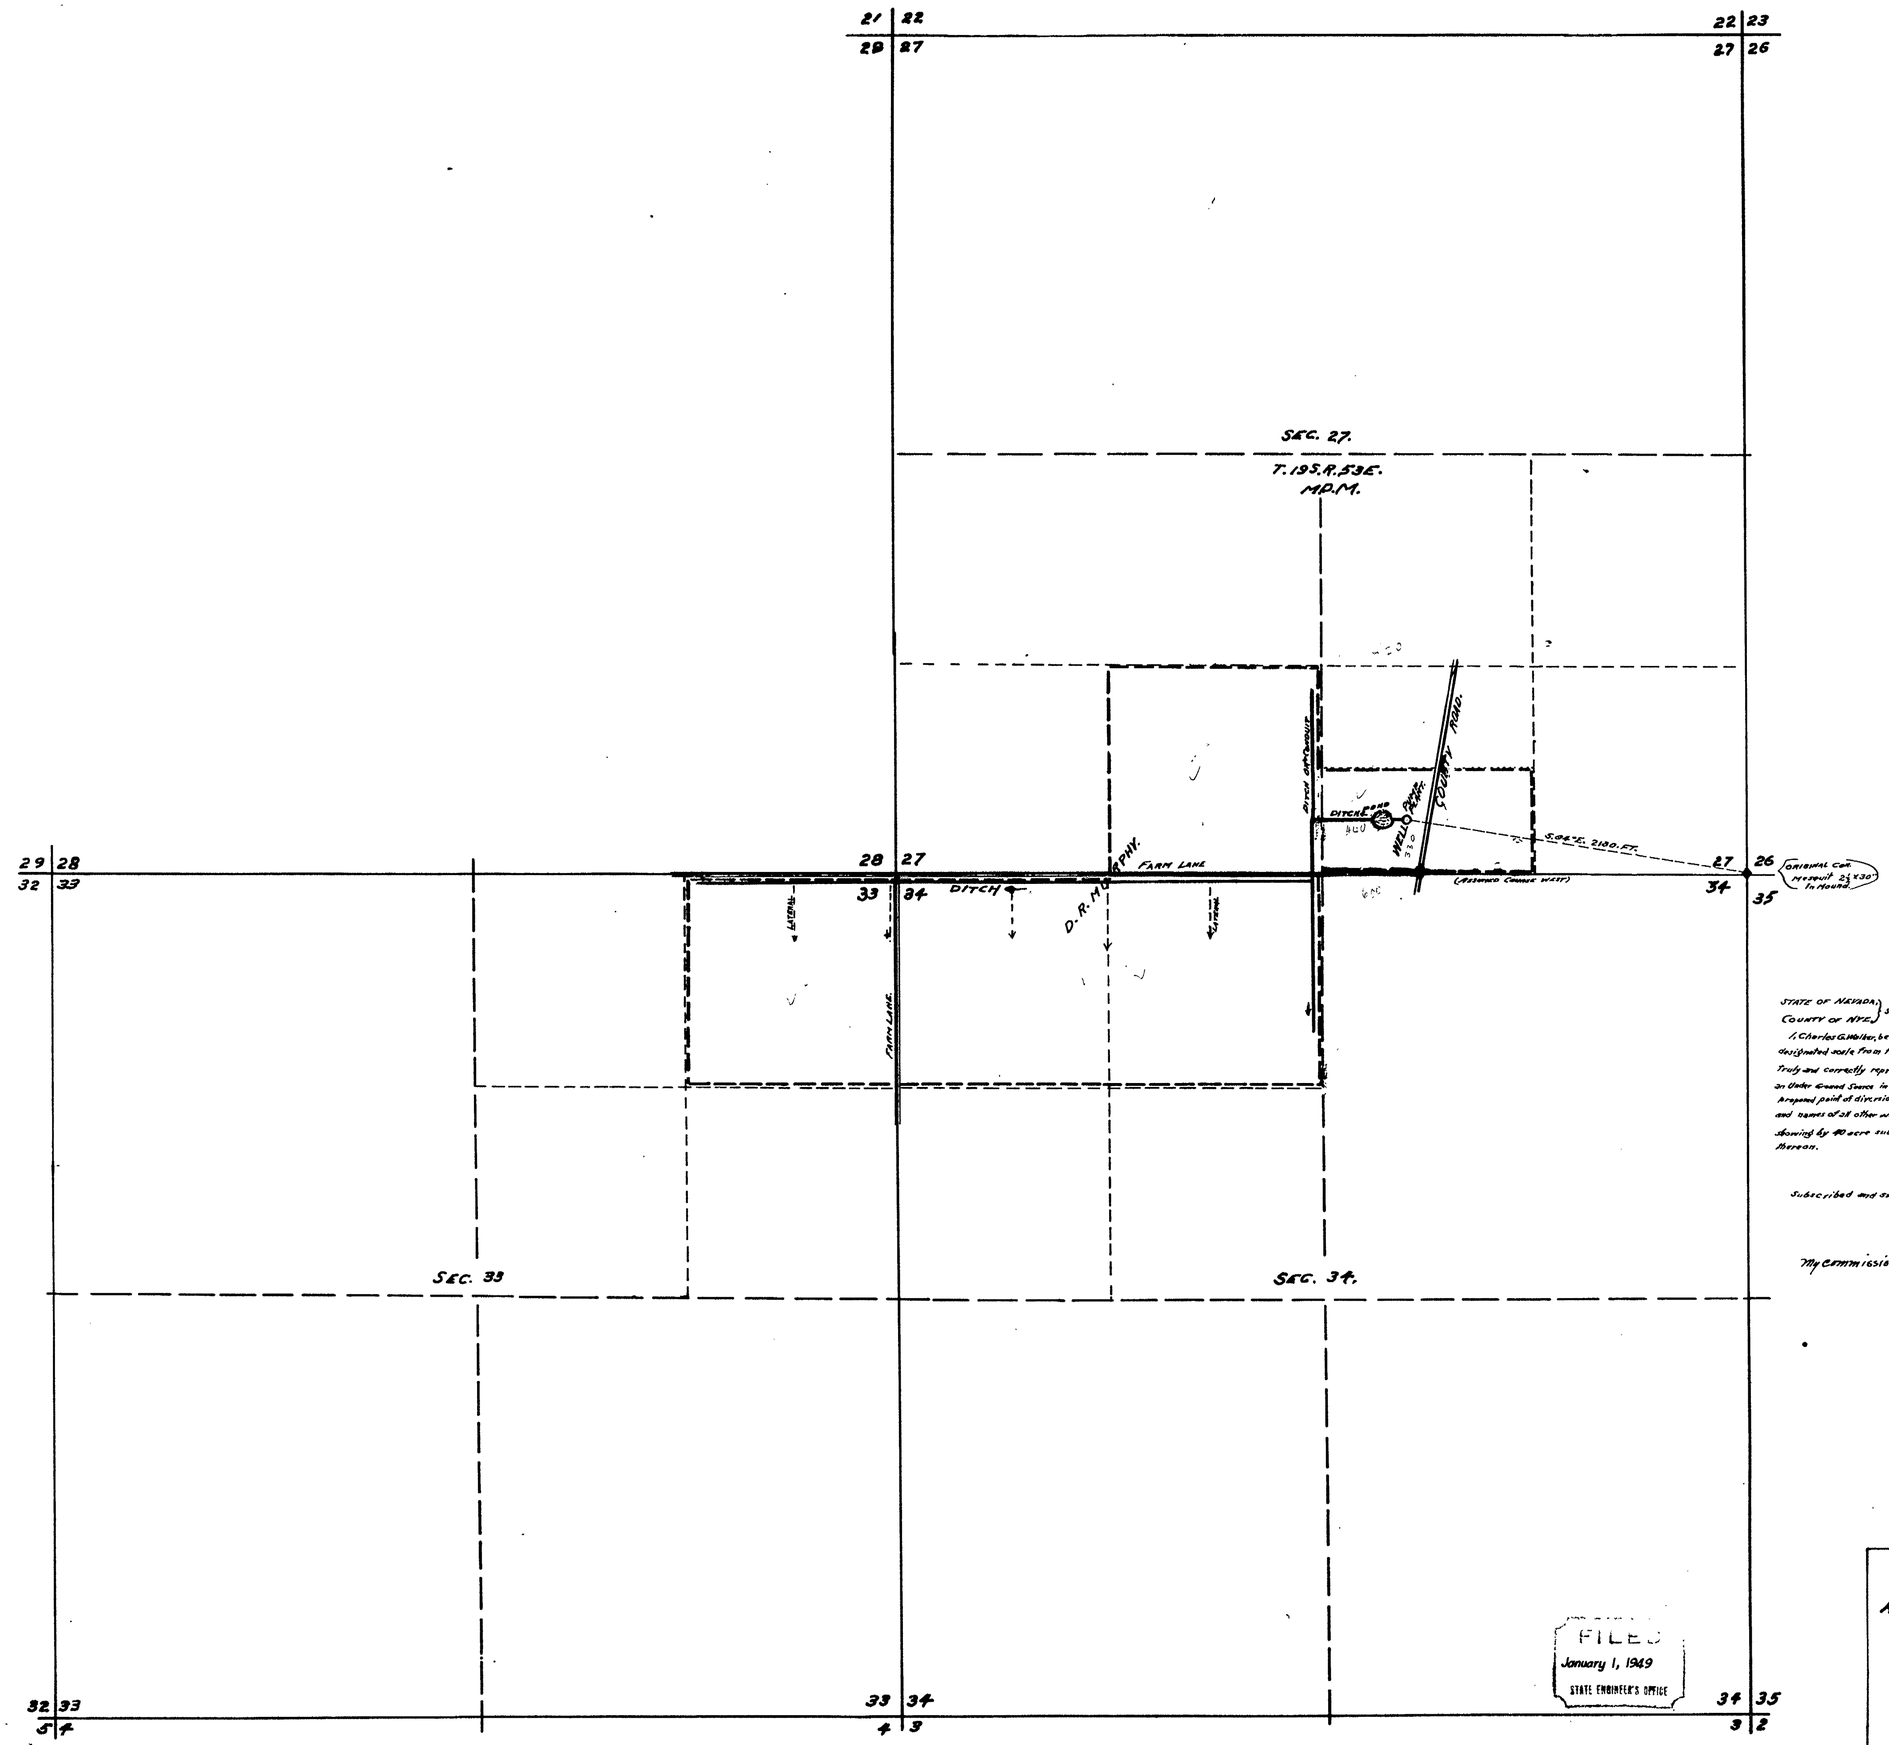

STATE OF NEVADA }
COUNTY OF NYE } S.S.

I, Charles G. Walker, being first duly sworn, depose and say that this map, has been correctly drawn to the designated scale from field notes of a survey made by me between Dec. 13th and Dec. 17th 1948, that it truly and correctly represents the proposed location and extent of the works used to divert water from an Under Ground Source in Nye County, by D. R. Murphy, for Domestic ~~and~~ Irrigation purposes. That the proposed point of diversion, the approximate location of the diverting channel, all reservoirs or basins, the location and names of all other works which will cross or connect with the proposed works, and the boundary of all lands, showing by 40 acre subdivisions the areas proposed to be irrigated, are fully and correctly designated thereon.

Charles G. Walker,
State Water Right Surveyor.

Subscribed and sworn to before me this 18th day of December, 1948.

Iris A. Smith
Notary Public in and for Nye County, Nevada.

My Commission Expires Feb. 19, 1952.

FILED
January 1, 1949
STATE ENGINEER'S OFFICE

MAP TO ACCOMPANY
APPLICATION TO APPROPRIATE WATER FOR DOMESTIC ~~AND~~ IRRIGATION.
BY
D. R. MURPHY
FROM
UNDER GROUND WATERS.

File Under #
17794 12776