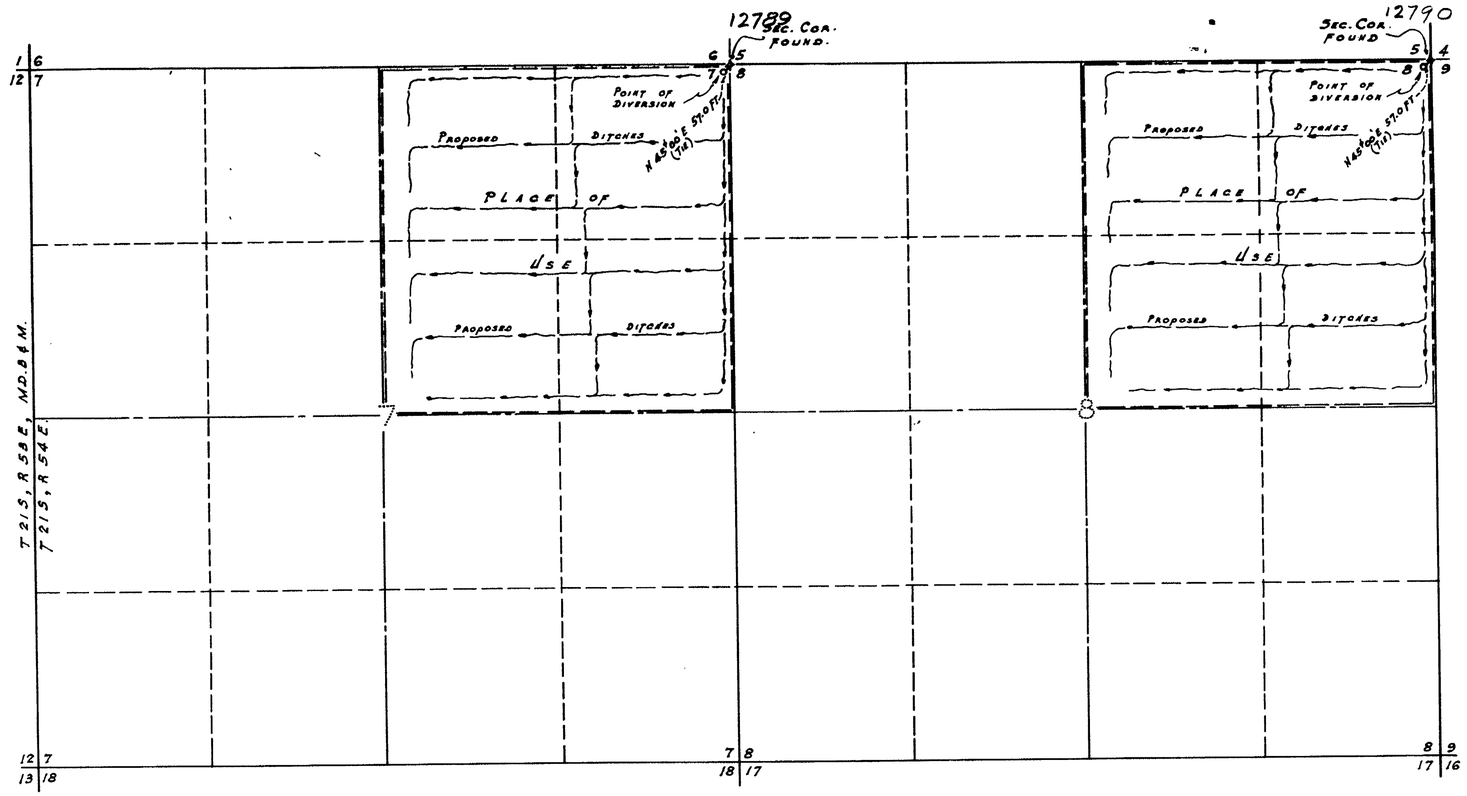

SEC. 7 & 8, T 21 S, R 54 E, MD.B&M.

STATE OF NEVADA } SS.
COUNTY OF CLARK

I, JACK ASHER, BEING FIRST DULY SWORN DEPOSE AND SAY THAT THIS MAP CONSISTING OF ONE SHEET, HAS BEEN CORRECTLY DRAWN TO THE DESIGNATED SCALE FROM THE FIELD NOTES OF A SURVEY MADE BY ME AND COMPLETED ON THE 10TH DAY OF JULY – 1948. THAT IT TRULY AND CORRECTLY REPRESENTS THE PROPOSED LOCATIONS AND EXTENT OF THE WORKS USED TO DIVERT WATER FROM PAHRUMP ARTESIAN BASIN, COUNTY OF NYE, STATE OF NEVADA, BY: E. S. BOWMAN FOR IRRIGATION PURPOSES. THAT THE POINTS OF DIVERSIONS, THE APPROXIMATE LOCATION AND SIZE OF THE DIVERTING CHANNEL, ALL RESERVOIRS OR BASINS, THE LOCATIONS AND NAMES OF ALL OTHER WORKS WHICH WILL CROSS OR CONNECT WITH THE PROPOSED WORKS ARE FULLY AND CORRECTLY REPRESENTED THEREON.

Jack Asher
STATE WATER RIGHT SURVEYOR

SUBSCRIBED AND SWORN TO BEFORE ME THIS 5TH DAY OF January – A.D. 1949.

E. McMarin
NOTARY PUBLIC IN AND FOR CLARK COUNTY, NEVADA.

MY COMMISSION EXPIRES: Aug – 10 – 1950

FILED
January 6, 1949
STATE ENGINEER'S OFFICE

0 600 1200 1800 2400 3000
SCALE IN FEET

MAP TO ACCOMPANY
APPLICATIONS TO APPROPRIATE WATER
BY
E. S. BOWMAN
FOR
IRRIGATION USE
FROM
PAHRUMP ARTESIAN BASIN
NYE COUNTY - NEVADA.

JACK ASHER
CIVIL ENGINEER.
Box 1388. Las Vegas, Nev.

12789–12790