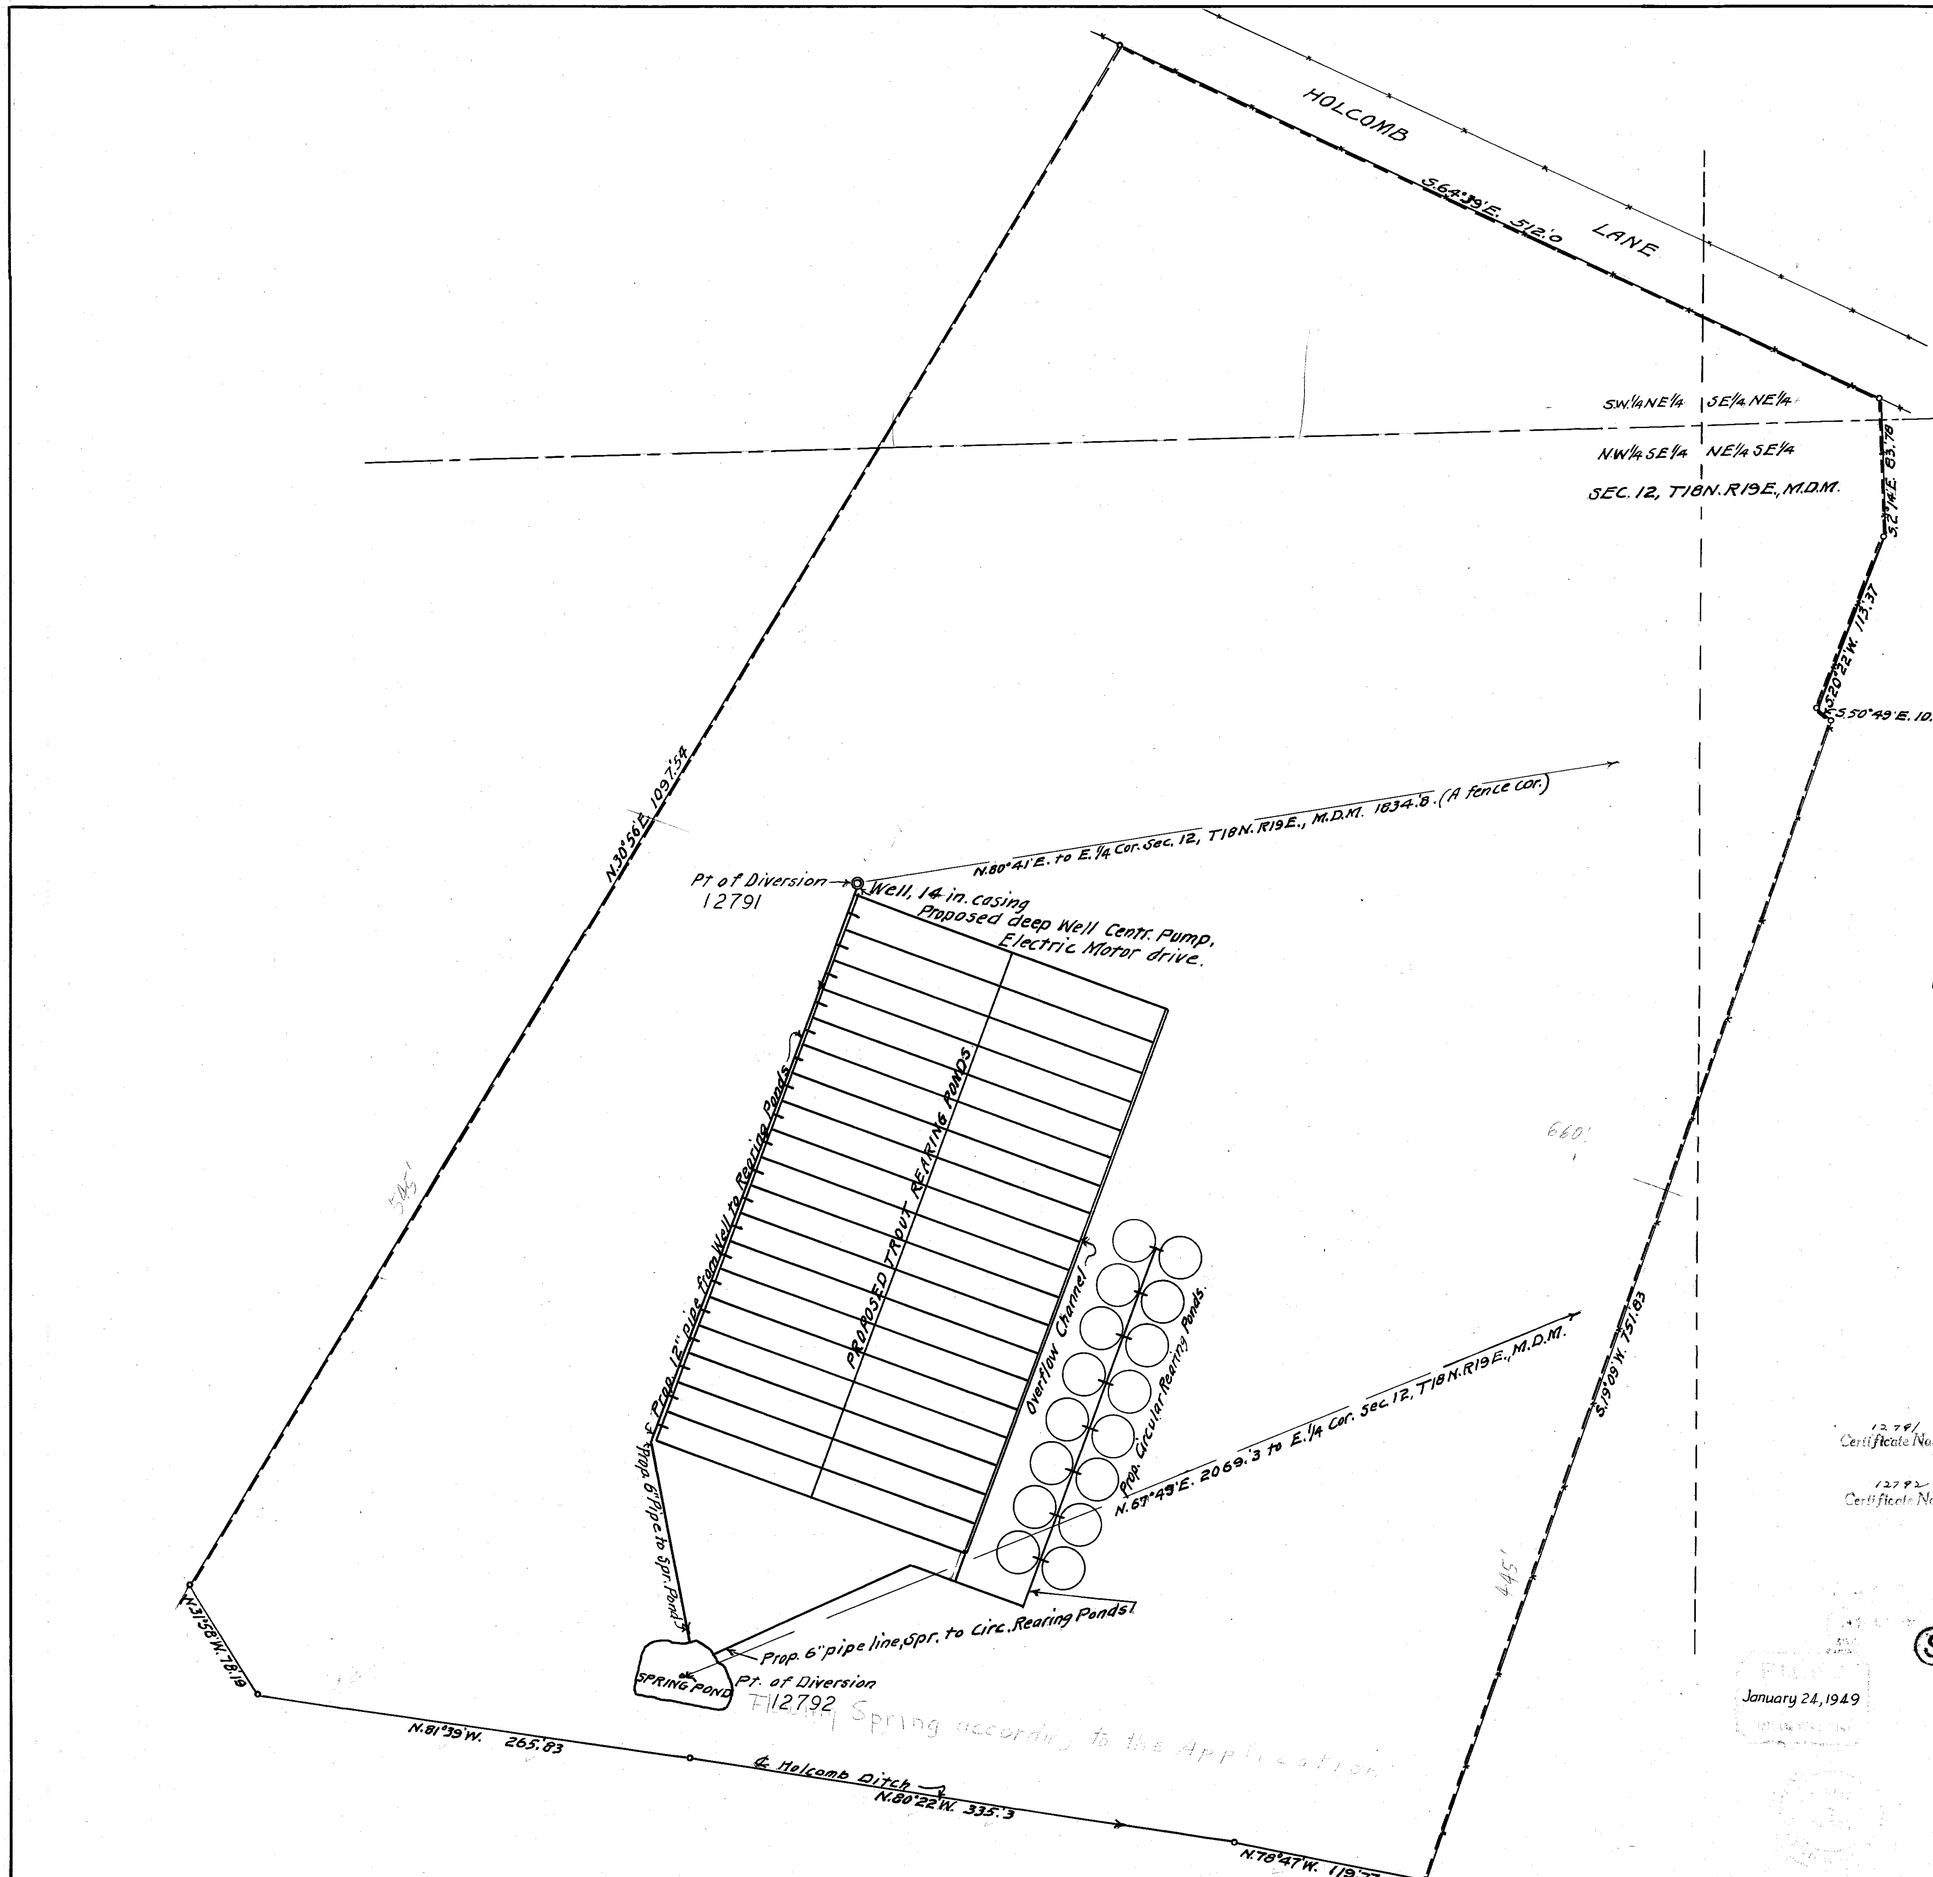

State of Nevada. }
County of Washoe } SS.

I, C.V. Taylor, being first duly sworn, depose and say that this plat is a true and accurate map, taken from the field notes of a survey made under my direction, completed January 12, 1949; that it truly and correctly represents the proposed locations and extent ~~of the marks~~ of the works used to divert and use the water from the indicated sources, and the points of diversion, in Washoe County, Nevada.

C.V. Taylor
State Water Right Surveyor.

Subscribed and sworn to before me this 19th day of January, 1949.

Martha M. Russell
Notary Public in and for Washoe County, Nevada

12791
Certificate No. 4111 Issued July 23, 1954

12792
Certificate No. 4112 Issued July 23, 1954

0 50' 100' 150' 200' 250 FT.

S

FILED
January 24, 1949

MAP
TO ACCOMPANY APPLICATIONS TO APPROPRIATE WATER FOR SUPPLY TO FISH REARING PONDS BY P.K. CHRISTMAN & GEO. M. SPRAGUE. FROM SPRING AND UNDERGROND SOURCE WASHOE COUNTY, NEVADA.
Taylor, Curran and Taylor, Reg. Engrs.
29 East First St., Reno, Nevada.

6397T

85076T 81046 81045 78708 68829 63004 62535 61914 51798 49695 12791–12792