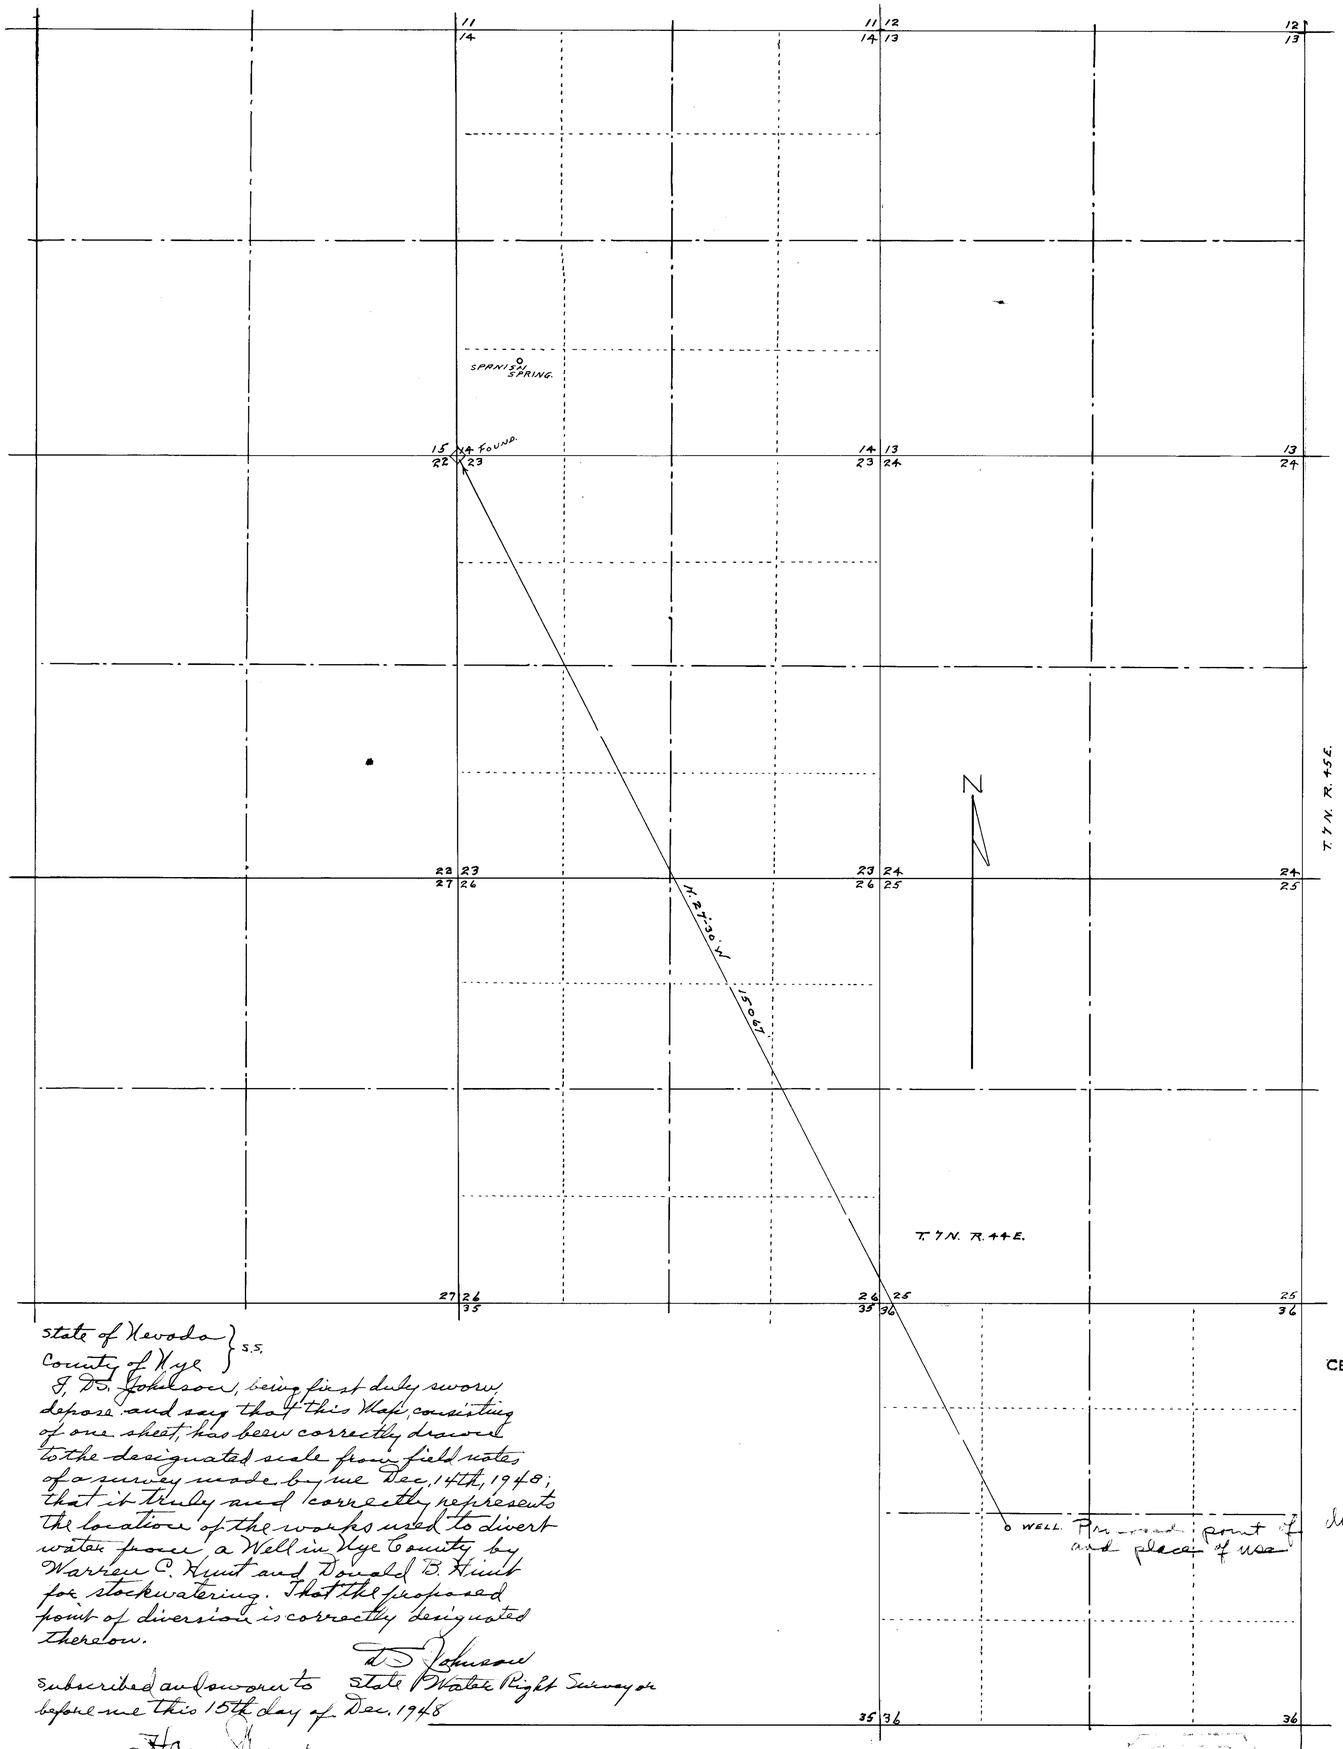

State of Nevada } S.S.
County of Nye }

I, D.S. Johnson, being first duly sworn, depose and say that this Map, consisting of one sheet, has been correctly drawn to the designated scale from field notes of a survey made by me Dec. 14th, 1948; that it truly and correctly represents the location of the works used to divert water from a Well in Nye County by Warren C. Hunt and Donald B. Hunt for stockwatering. That the proposed point of diversion is correctly designated thereon.

D.S. Johnson
State Water Right Surveyor

Subscribed and sworn to before me this 15th day of Dec. 1948

Hans Nusen
Notary Public

CERTIFICATE No. 5475 ISSUED Mar. 28, 1963

500 1000 2000 3000 4000

December 17, 1948

MAP

TO ACCOMPANY APPLICATION TO APPROPRIATE WATER FOR STOCKWATERING FROM A WELL.

BY

WARREN C. HUNT AND DONALD B. HUNT.

Scale 1" = 1000' DEC. 15th, 1948.

81311 81317 12794