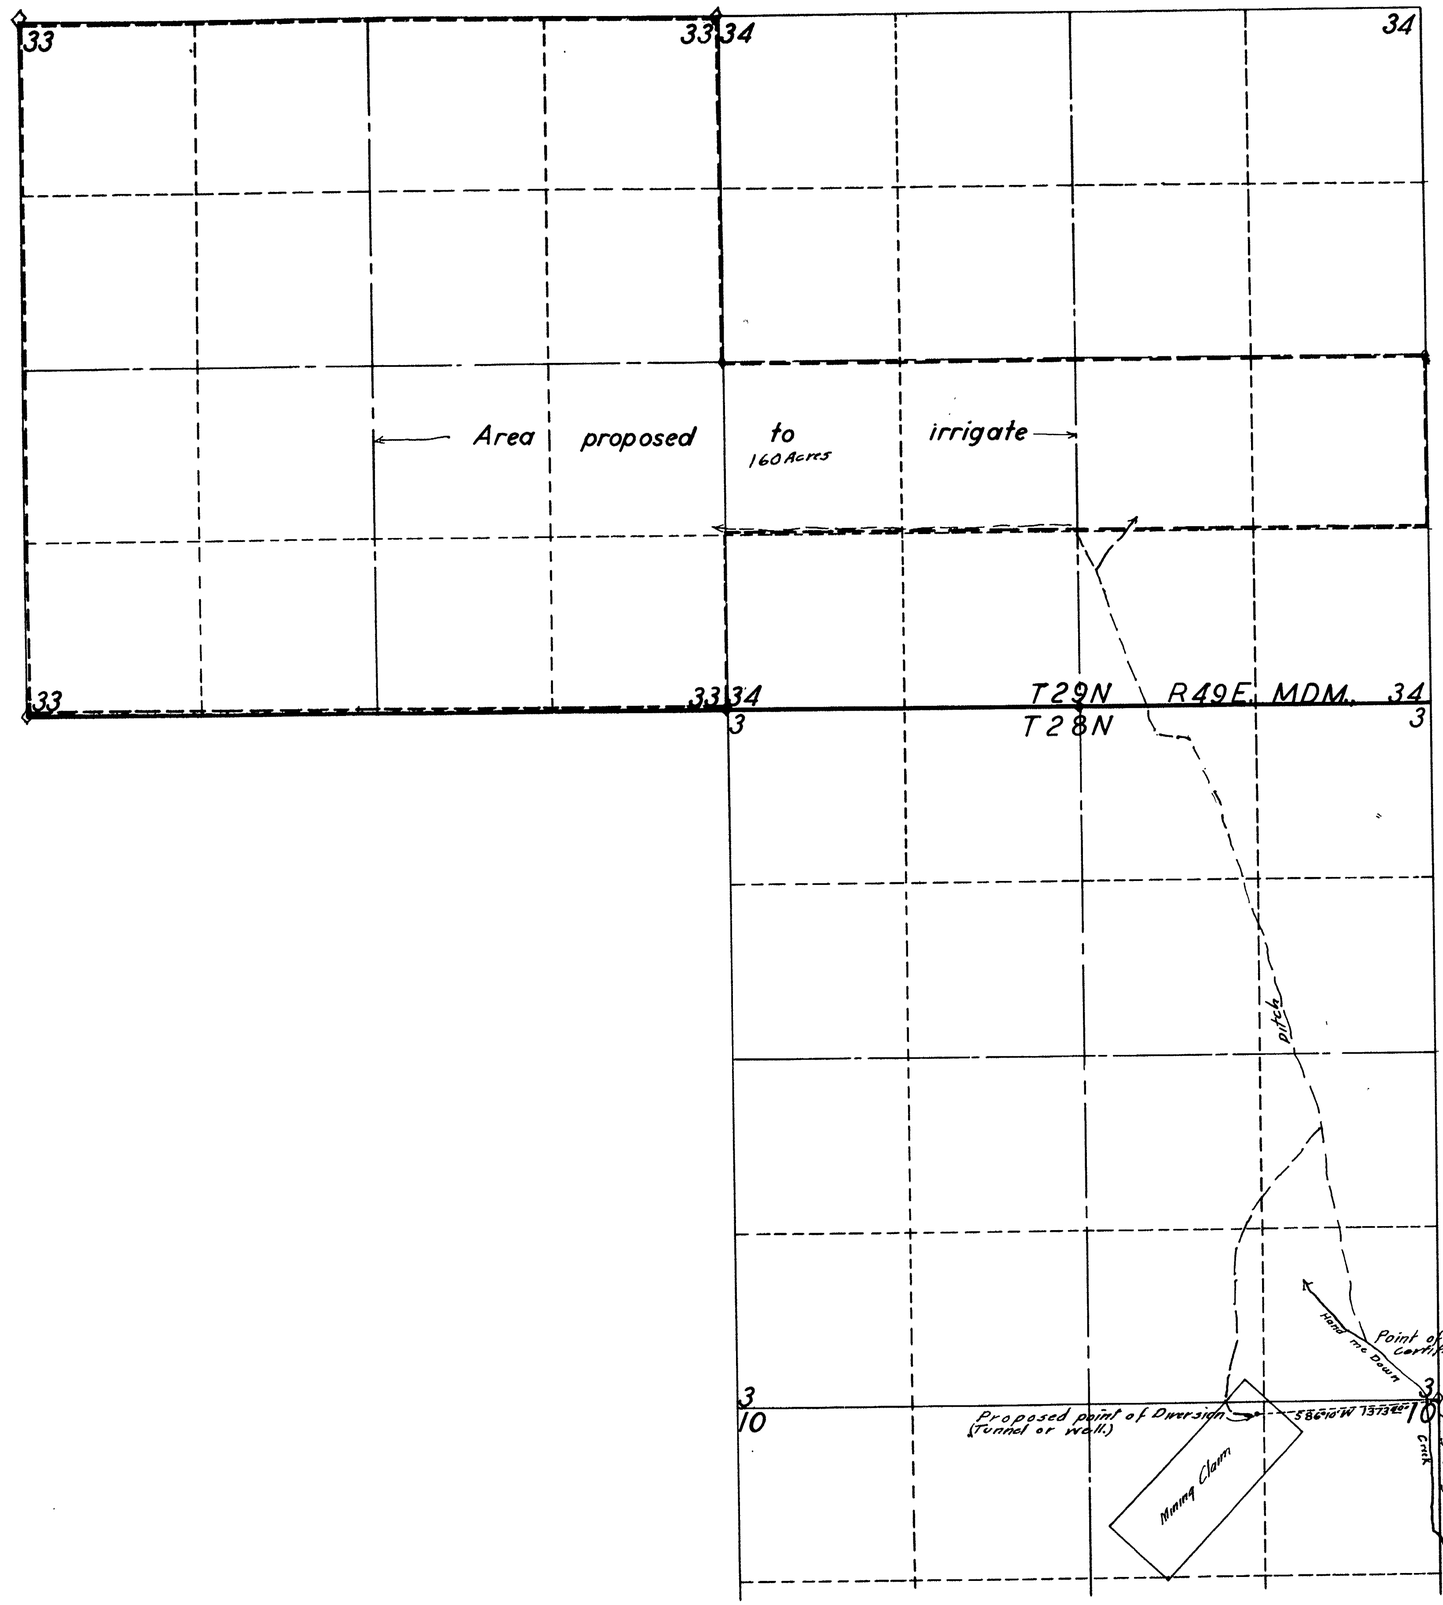

N

State of Nevada } ss
County of Elko

I, W.H. Settelmeyer, being first duly sworn, depose and say that this map, has been correctly drawn to the designated scale from field notes of a survey made by me on the 10th day of September 1949; that it truly and correctly represents the represents the proposed location and extent of the works to be used to divert water from an underground source in Eureka County, Nevada, by Dewey Dan for irrigation and stockwatering purposes. That the proposed point of diversion, the approximate location of the diverting channel, the location and names of all other works which will cross or connect with proposed works, and the boundary of all lands, showing by 40-acre subdivisions the areas proposed to irrigate, are fully and correctly designated thereon.

W.H. Settelmeyer
State Water Right Surveyor

Subscribed and sworn to before me this 4th day of October 1949. Orville T. Wilson
Notary Public in and for Elko County, Nevada

0 1 2 3 4 5 6 8 12 18 22 Hundred Ft.
Scale 1" = 600'

FILED
Oct. 5, 1949
STATE ENGINEER'S OFFICE

MAP

TO ACCOMPANY APPLICATION TO APPROPRIATE WATER FOR IRRIGATION BY DEWEY DAN FROM AN UNDER GROUND SOURCE

12800