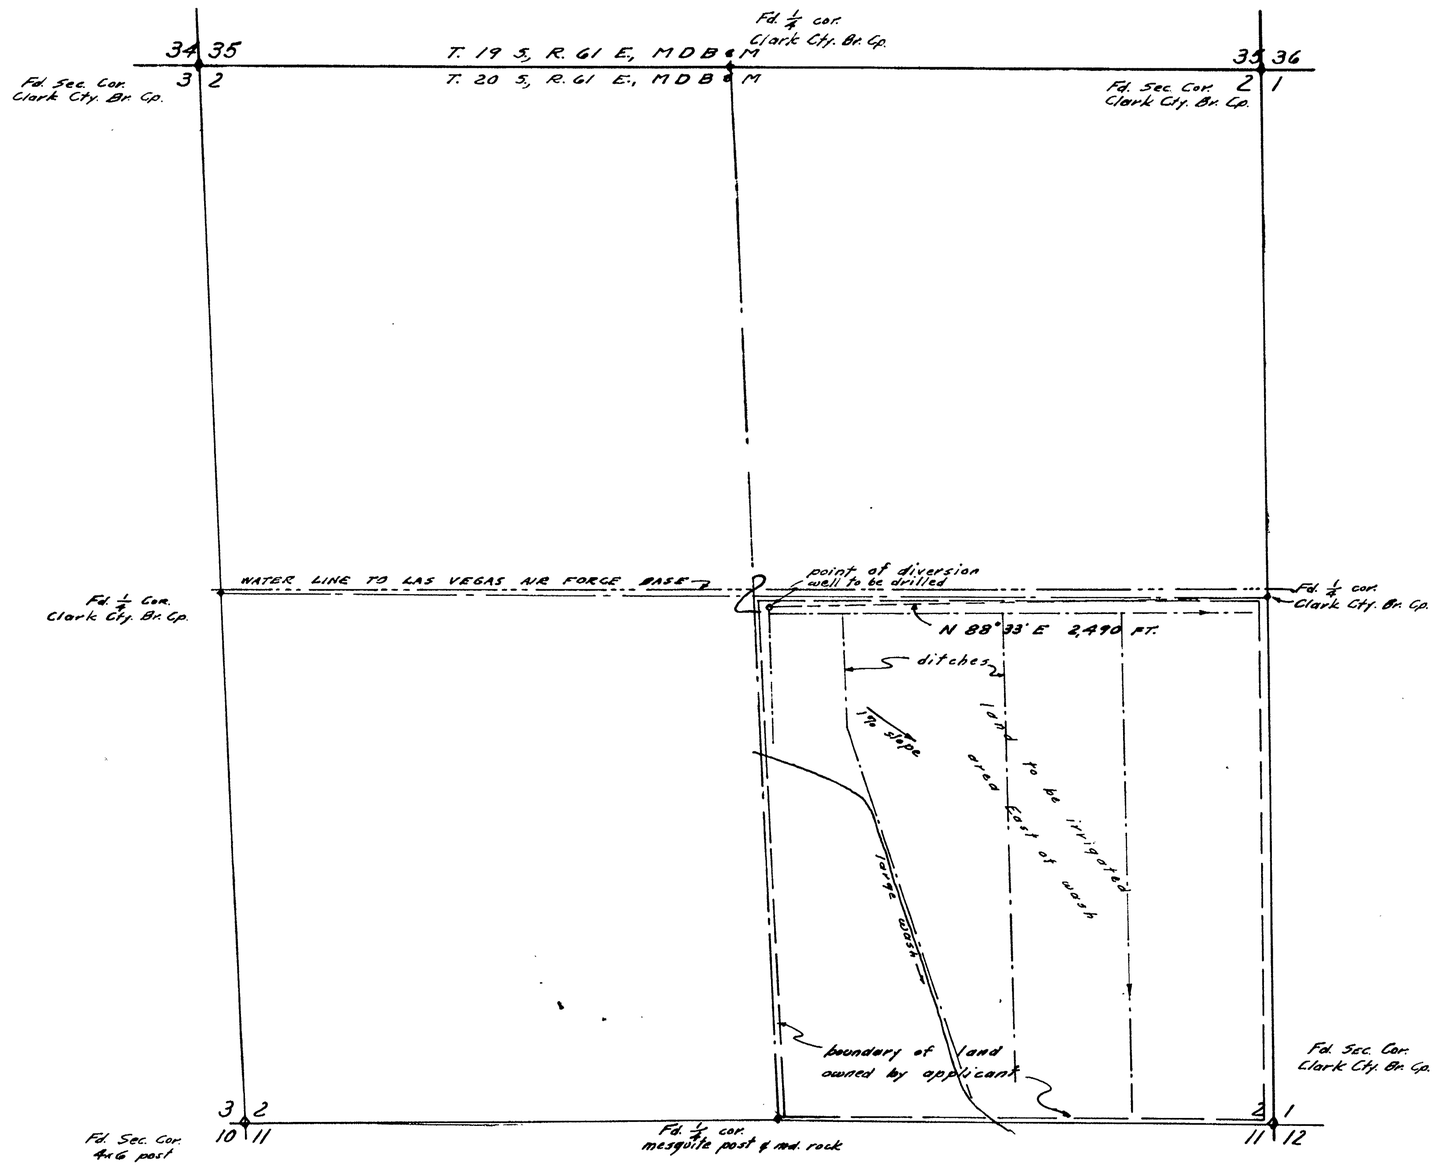

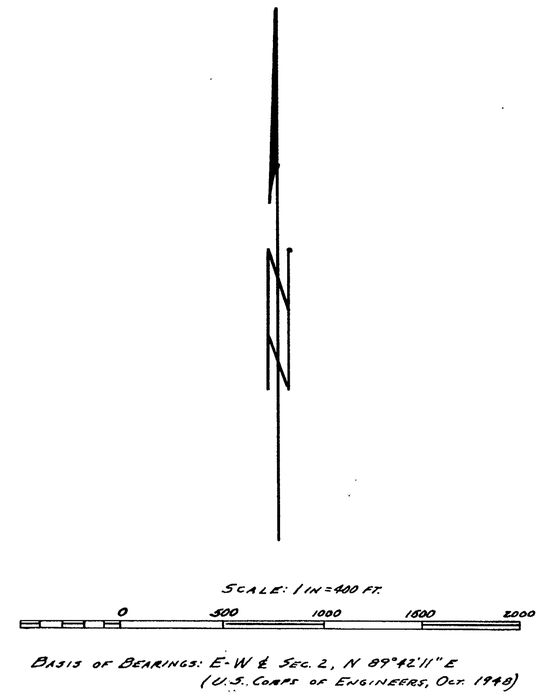

STATE OF NEVADA }
COUNTY OF CLARK } S.S.

I, GEORGE VON TOBEL, being first duly sworn, depose and say that this map, consisting of one sheet, has been correctly drawn to the designated scale from field notes of a survey made by me on January 7th & 17th 1949; that it truly and correctly represents the location and extent of the proposed works used to divert water from Las Vegas Artesian Basin by the Heartwell-Lowe Company of Long Beach, California, in Clark County, Nevada for irrigation and domestic purposes. That the point of diversion, approximate location and size of diverting channel or other conduit, place and manner of use, and the names and location of all works and streams which are crossed by or connected with said works, are correctly and fully designated thereon.

George Von Tobel
STATE WATER-RIGHT SURVEYOR

SUBSCRIBED AND SWORN TO BEFORE ME THIS 26th DAY OF JANUARY, 1949

Helen J. Redford
NOTARY PUBLIC IN AND FOR
CLARK COUNTY, NEVADA

FILED
January 29, 1949
STATE ENGINEER'S OFFICE

OFFICE STATE ENGINEER
JAN 29 '49

MAP TO ACCOMPANY
APPLICATION
TO APPROPRIATE WATER FOR
IRRIGATION & DOMESTIC USE
BY
HEARTWELL-LOWE CO.
FROM
LAS VEGAS ARTESIAN BASIN

12804