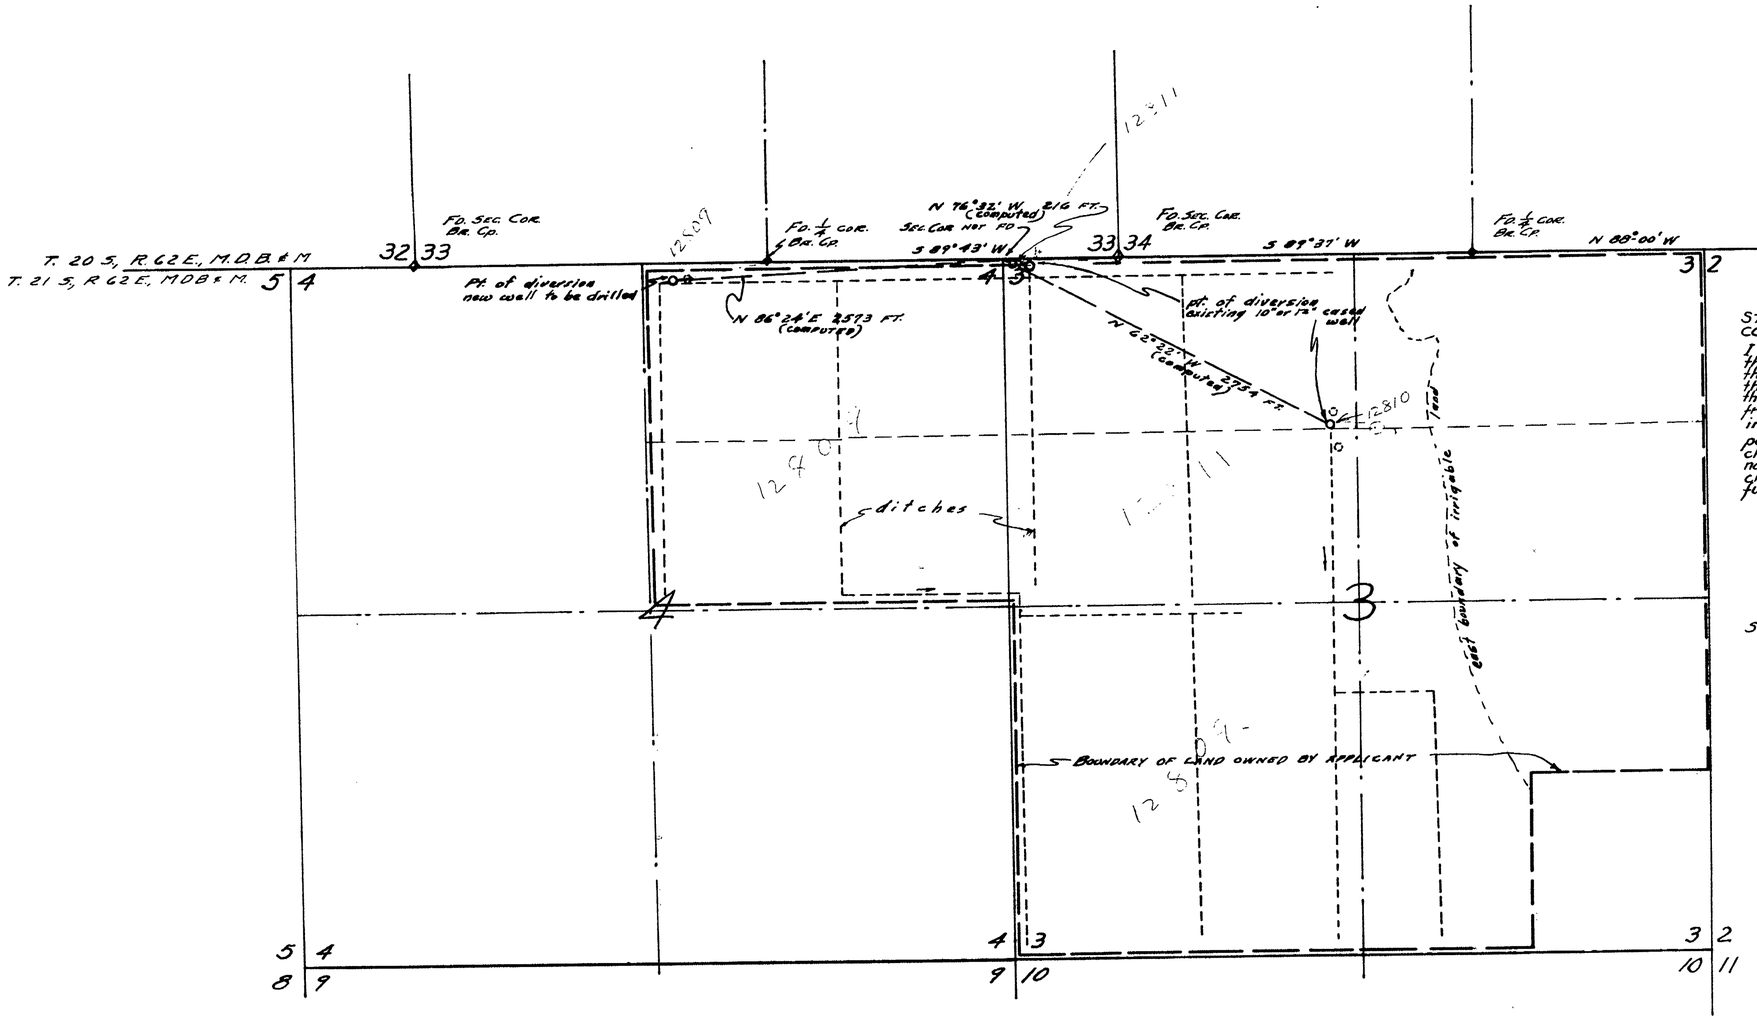

STATE OF NEVADA }
COUNTY OF CLARK } SS.

I, GEORGE VON TOBEL, being first duly sworn, depose and say that this map, consisting of one sheet, has been correctly drawn to the designated scale from field notes of a survey made by me on the 29th day of December, 1948; that it truly and correctly represents the location and extent of the proposed works used to divert water from Las Vegas Artesian Basin by EL RANCHO AMIGO in Clark County, Nevada, That the point of diversion, approximate location and size of diverting channel or other conduit, place and manner of use, and the names and location of all works and streams which are crossed by or connected with said works, are correctly and fully designated thereon.

George Von Tobel
STATE WATER RIGHT SURVEYOR

SUBSCRIBED AND SWORN TO BEFORE ME THIS 26th DAY OF Jan., 1949

Helen J. Reagan
NOTARY PUBLIC IN AND FOR CLARK COUNTY, NEVADA

SCALE: 1" = 600 FEET

0 600 1200 1800 2400

Basis of Bearings: South line Sec. 34, T. 20 S., R. 62 E., M.D.B. & M., Gov't. Township Plat

12811 Hearing P.

12809 - 12810 - 12811

See letter re 12811 March 7, 1949 File 12811

○ = Existing cased well not to be used
o = Pt. of diversion

February 5, 1949

MAP TO ACCOMPANY
APPLICATION
TO APPROPRIATE WATER FOR
IRRIGATION & DOMESTIC USE
BY
EL RANCHO AMIGO
FROM
LAS VEGAS ARTESIAN BASIN

12809—12810—12811