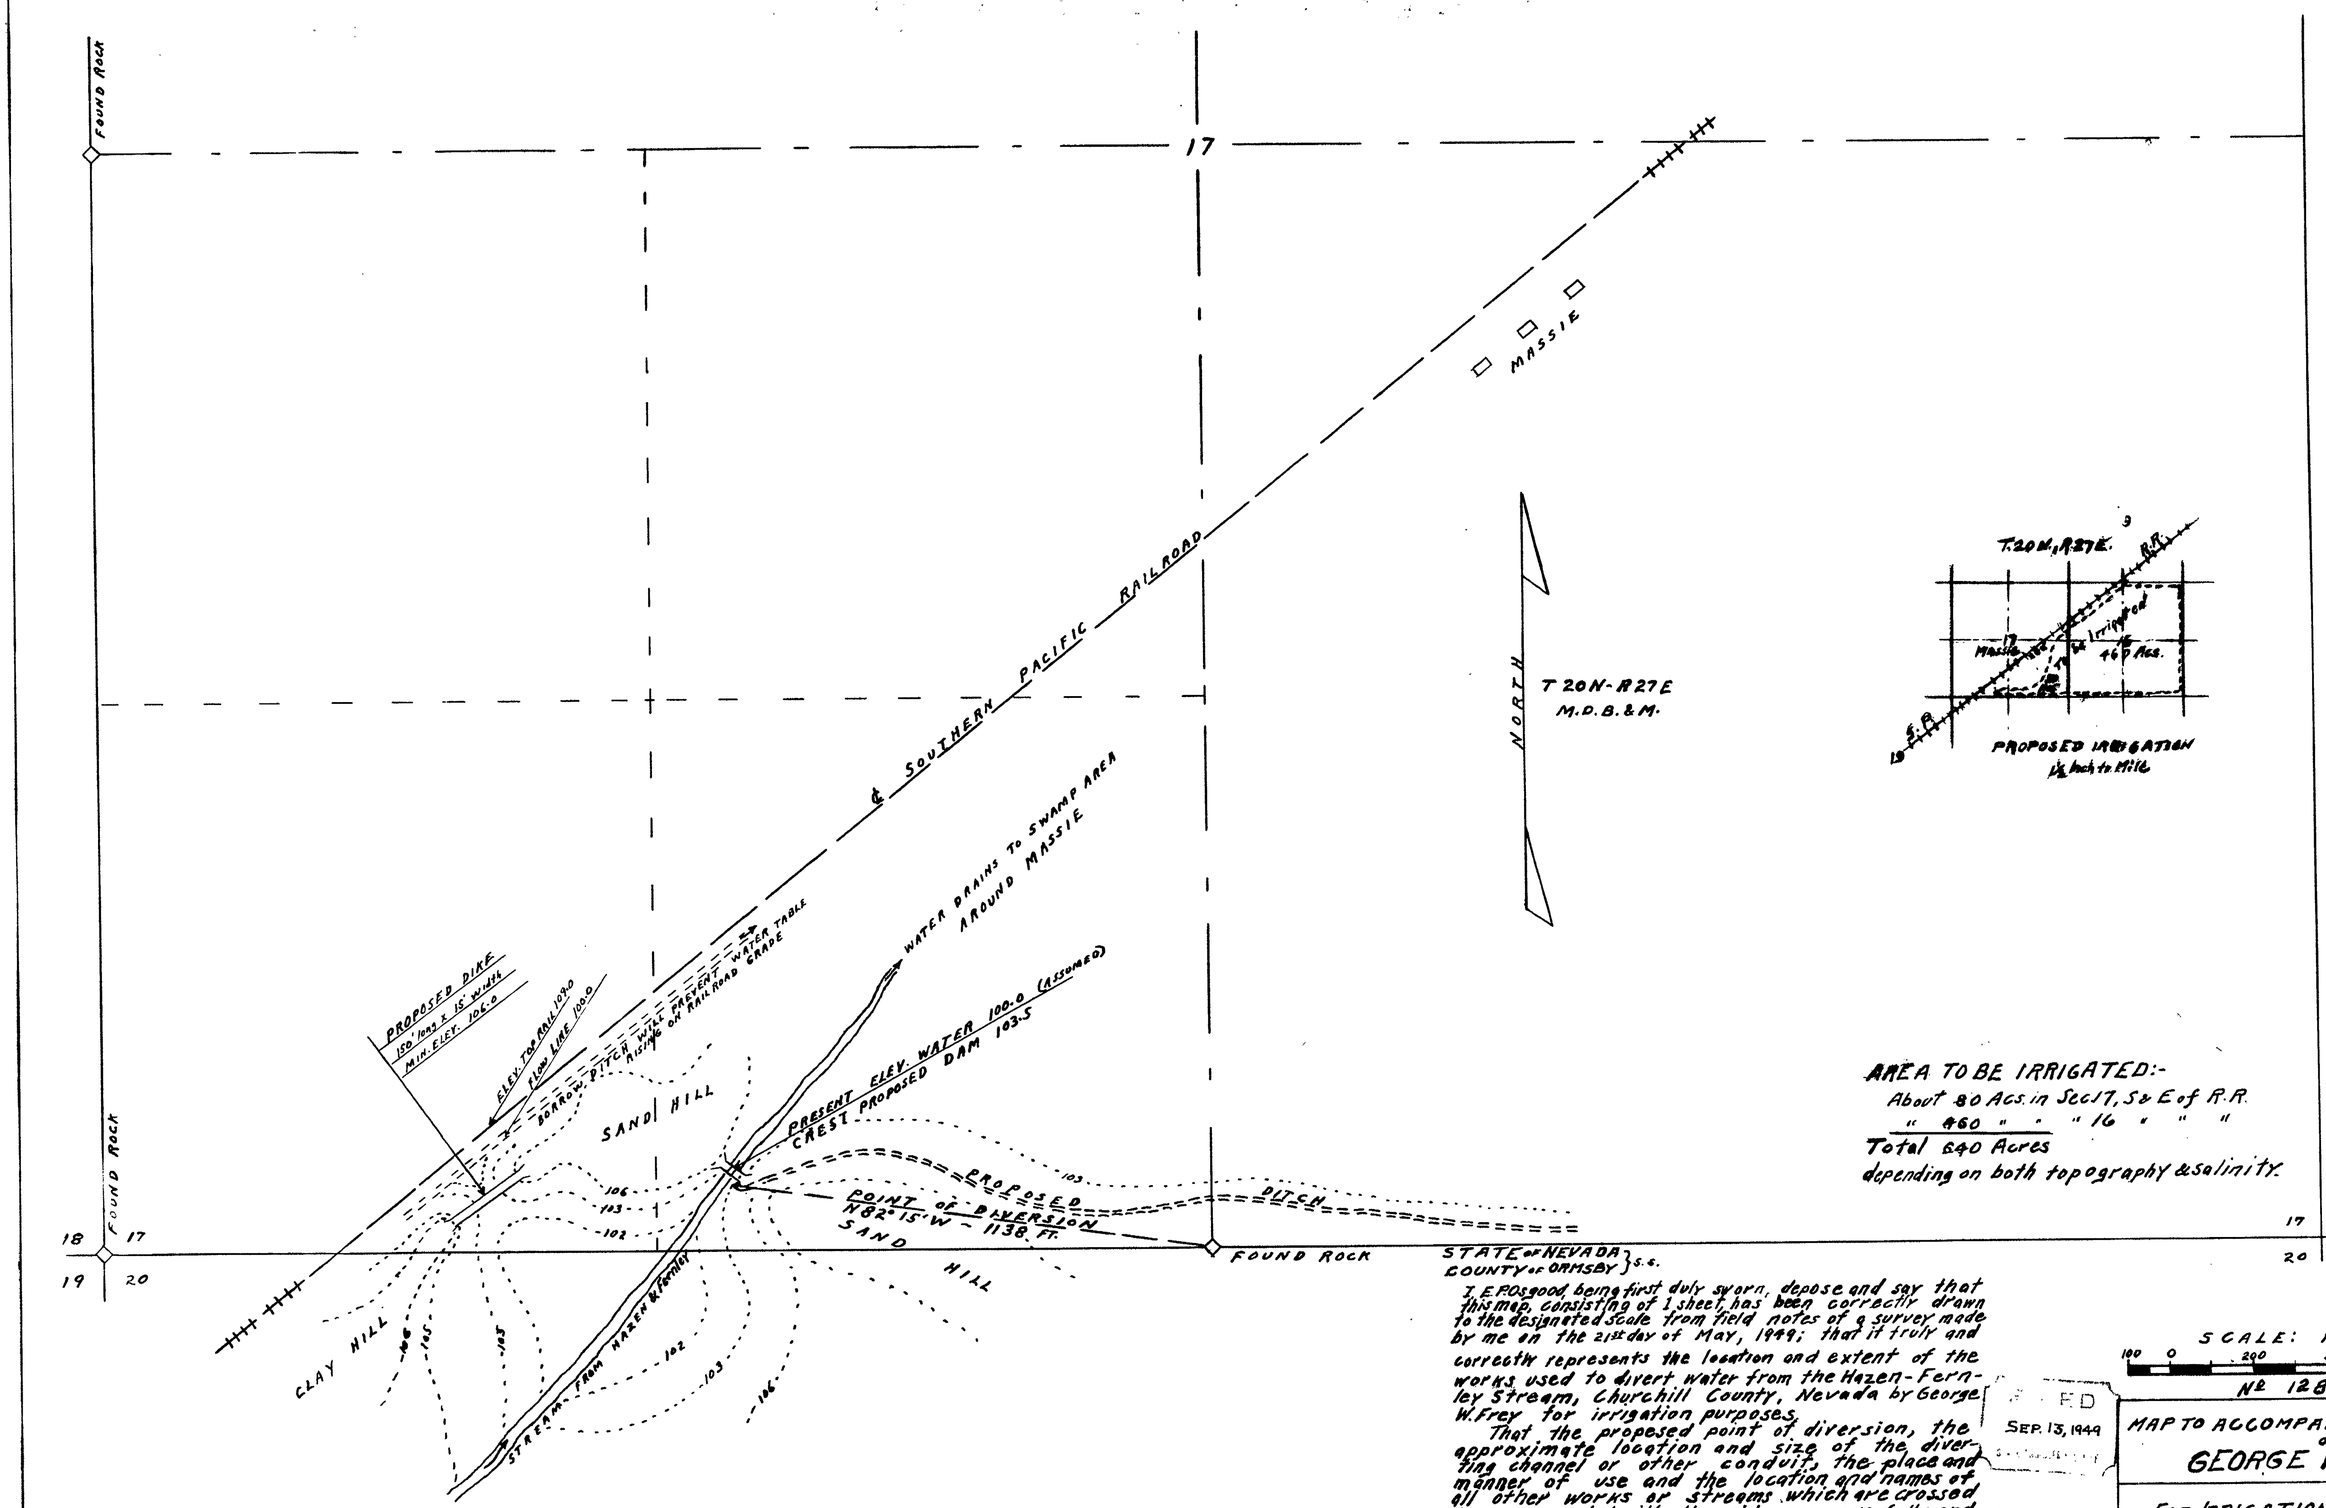

AREA TO BE IRRIGATED:-
About 80 Acs. in Sec 17, S & E of R.R.
" 460 " " " 16 " " "
Total 640 Acres
depending on both topography & salinity.

STATE of NEVADA } S.S.
COUNTY of ORMSBY }

I, E.P. Osgood, being first duly sworn, depose and say that this map, consisting of 1 sheet, has been correctly drawn to the designated scale from field notes of a survey made by me on the 21st day of May, 1949; that it truly and correctly represents the location and extent of the works used to divert water from the Hazen-Fernley Stream, Churchill County, Nevada by George W. Frey for irrigation purposes.

That the proposed point of diversion, the approximate location and size of the diverting channel or other conduit, the place and manner of use and the location and names of all other works or streams which are crossed by or connected with the said works, are fully and correctly designated thereon.

E. P. Osgood
State Water Right Surveyor

Subscribed and sworn to before me this 24th day of June, 1949

F. Frey
Notary Public in & for Ormsby County, Nevada
My Commission Expires July 6, 1949

SCALE: 1" = 200'
100 0 200 400 600 800 FT.

Nº 12815 - Feb. 9, 1949

FILED
SEP. 13, 1949

MAP TO ACCOMPANY APPLICATION OF
GEORGE W. FREY

FOR IRRIGATION WATER FROM
FERNLEY-HAZEN STREAM
Churchill County, Nevada

June 1949 E.P. Osgood, Eng.

File Index → 12815