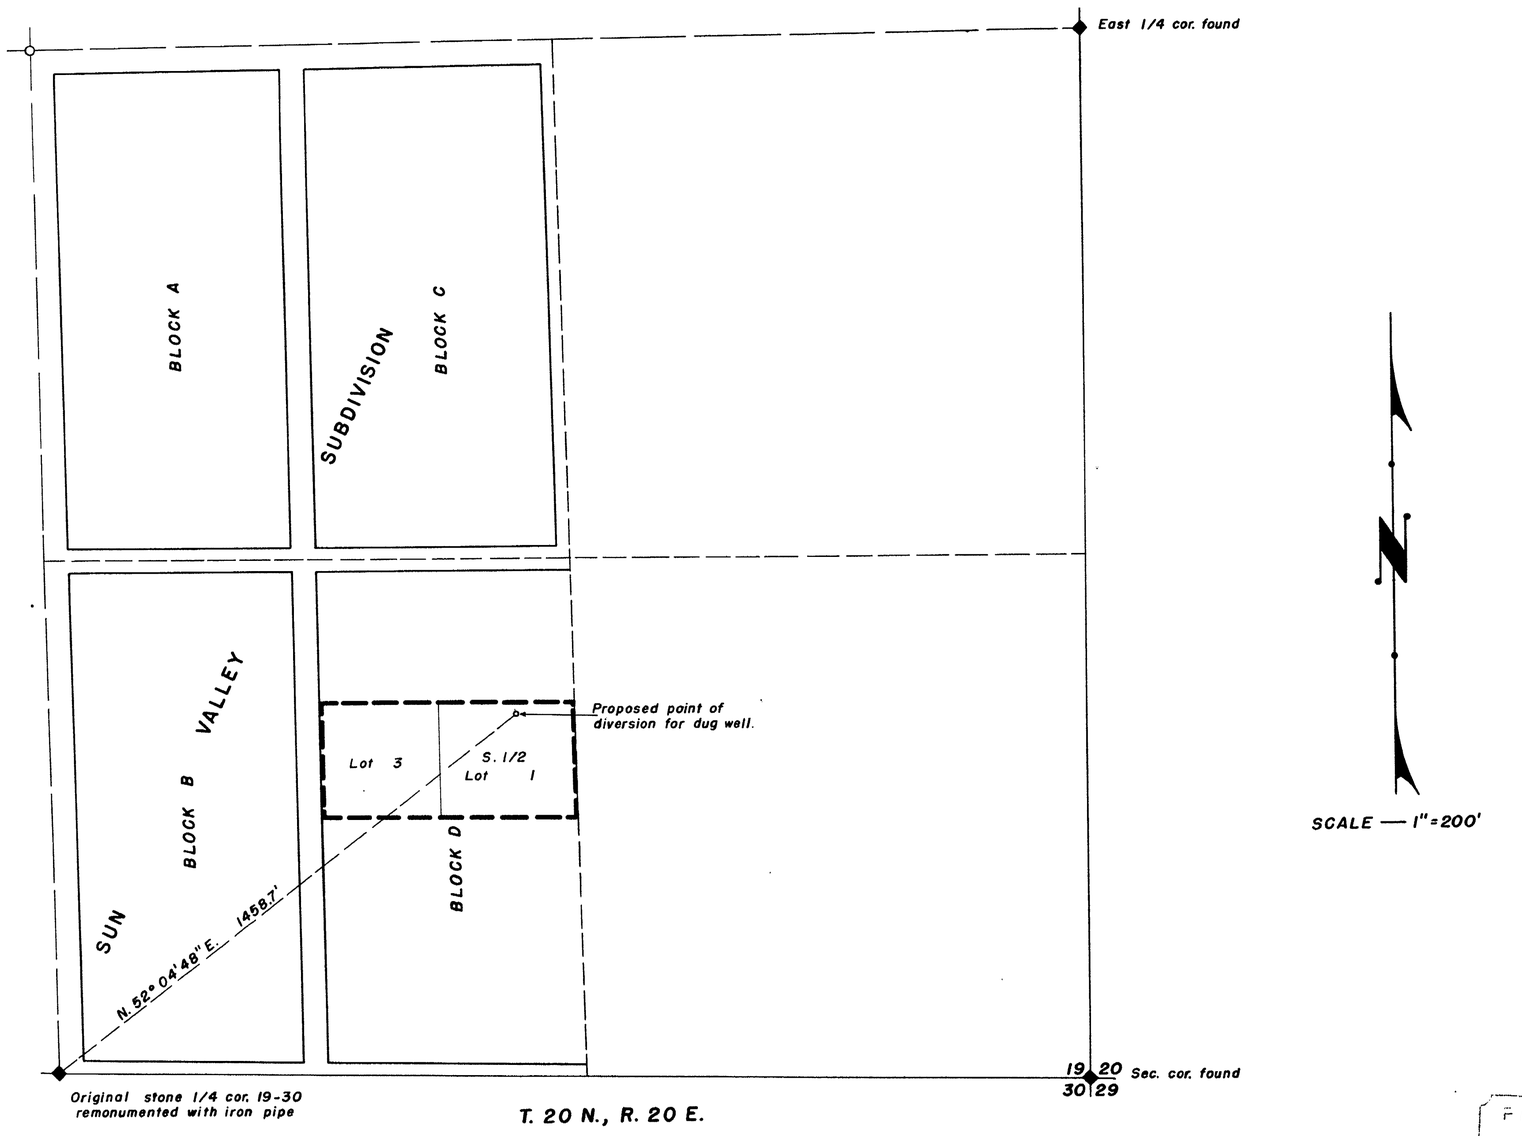

Bearings from Sun Valley Subdivision.
See official plat for complete detail.

State of Nevada
County of Ormsby _____ ss.

I, ROBERT F. GUINN, being first duly sworn, depose and say that this map, consisting of 1 sheet, has been correctly drawn to the designated scale from field notes of a survey made under my supervision and direction between the 4th. day of June and the 5th. day of June, 1949; that it truly and correctly represents the location and extent of the works to be used to divert water from underground source, in Washoe County by Kenneth J. & Lavina M. Rodgers for irrigation & domestic purposes under application No. 12817. That the proposed point of diversion, ~~the location, size and grades of the diverting device, the location and description of all measuring devices,~~ the location and extent of lands owned or controlled by the applicant upon which water applied for under application No. 12817 is to be used ~~; together with the area and kind of culture in each 40 acre subdivision,~~ and the location and names of all other works or streams which are crossed by or connected with said works are fully and correctly designated thereon.

Robert F. Guinn
State Water Right Surveyor

Subscribed and sworn to before me this 27th day of July, 1949.

C. F. Thiel
Notary Public in and for Ormsby County, Nevada.

My Commission Expires July 6, 1953.

FILED
JULY 27, 1949
STATE ENGINEER'S OFFICE

OFFICIAL
STATE ENGINEER
JUL 27

MAP TO ACCOMPANY
APPLICATION NO. 12817 BY
KENNETH J. & LAVINA M. RODGERS
TO APPROPRIATE WATER FOR
IRRIGATION AND DOMESTIC PURPOSES
FROM UNDERGROUND SOURCE

12817