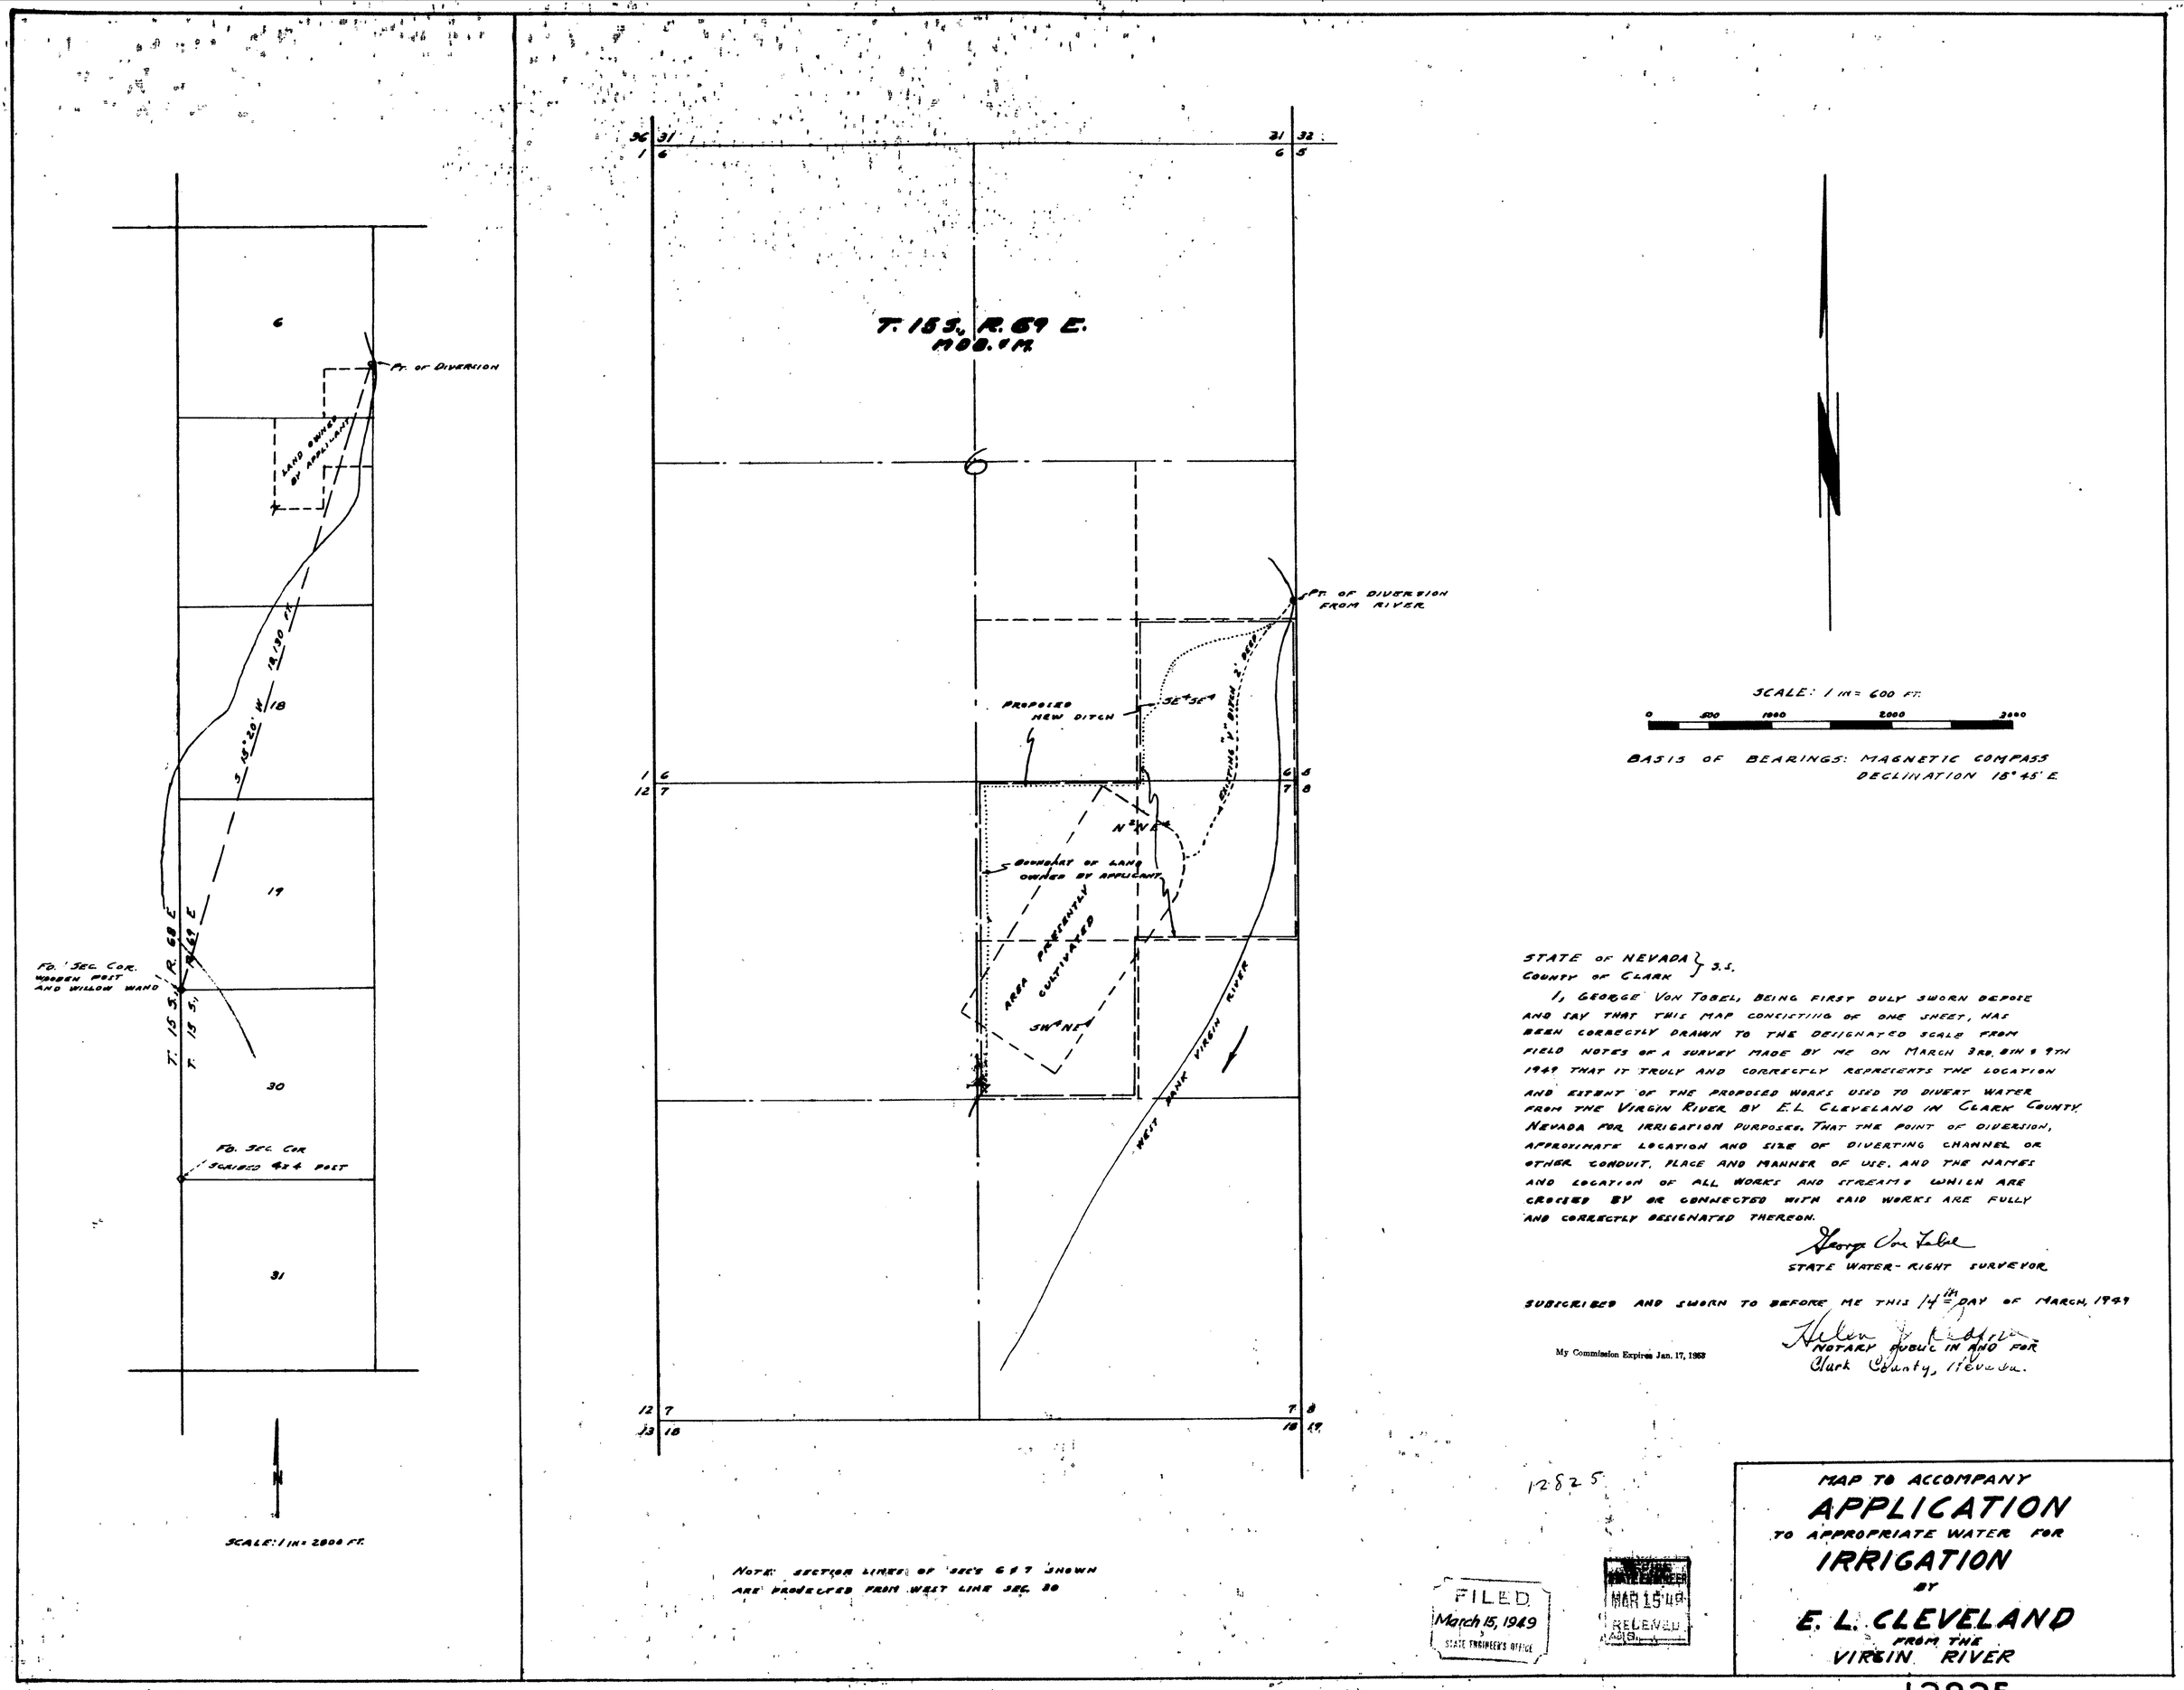

Note: Section lines of Sec's 6 & 7 shown are projected from west line Sec. 30

STATE OF NEVADA } S.S.
COUNTY OF CLARK

I, George Von Tobel, being first duly sworn depose and say that this map consisting of one sheet, has been correctly drawn to the designated scale from field notes of a survey made by me on March 3rd, 8th & 9th 1949 that it truly and correctly represents the location and extent of the proposed works used to divert water from the Virgin River by E.L. Cleveland in Clark County, Nevada for irrigation purposes. That the point of diversion, approximate location and size of diverting channel or other conduit, place and manner of use, and the names and location of all works and streams which are crossed by or connected with said works are fully and correctly designated thereon.

George Von Tobel
STATE WATER-RIGHT SURVEYOR

SUBSCRIBED AND SWORN TO BEFORE ME THIS 14th DAY OF MARCH, 1949

Helen J. Redford
NOTARY PUBLIC IN AND FOR
Clark County, Nevada.

My Commission Expires Jan. 17, 1953

12825

FILED
March 15, 1949
STATE ENGINEER'S OFFICE

RECEIVED
MAR 15 '49
STATE ENGINEER

MAP TO ACCOMPANY
APPLICATION
TO APPROPRIATE WATER FOR
IRRIGATION
BY
E. L. CLEVELAND
FROM THE
VIRGIN RIVER

12825